AAF RAILWAY AT OOCEA
ALTERNATIVE E PLANSET

AAF RAILWAY AT OOCEA, ALTERNATIVE E
ALL ABOARD FLORIDA INTERCITY PASSENGER RAIL PROJECT

U.S Department of Transportation
Federal Railroad Administration

$USER$ $DATE$ $TIME$ $FILE$

SR 436

SR 436

2-3 ACRES

℄ SR 528 (BEACHLINE EXPRESSWAY)

TOLL 528

N

0 100 400

Feet

3-4 ACRES

765 770 775 780 785 790 795 800 805 810 815 820

5395 5400 5405 5410 5415 5420 5425 5430 5435 5440

6 5 5 4

EAGLE NEST

AAF CORRIDOR

EXISTING LA R/W

EXISTING LA R/W

CITY OF ORLANDO/ GOAA

5390

5385

RUNWAY PROTECTION ZONE

REALIGN CARGO ROAD RAMP

EXPLANATION OF FEATURES

- AAF AT GRADE (≤8')
- AAF ABOVE GRADE (>8')
- AAF IN BOX SECTION
- AAF BRIDGE
- ROADWAY BRIDGE
- EXIST POND
- PROPOSED POND BY AAF
- PROPOSED (ULTIMATE) POND BY OOCEA OR FDOT
- PROPOSED ROW (AAF)
- WETLAND BOUNDARY

AAF RAILWAY AT OOCEA, ALTERNATIVE E

ALL ABOARD FLORIDA INTERCITY PASSENGER RAIL PROJECT

U.S Department of Transportation
Federal Railroad Administration

$USERS $DATES $TIMES $FILES

N

0 100 400

Feet

℄ SR 528 (BEACHLINE EXPRESSWAY)

TOLL 528

GOLDENROD RD

REALIGNED JETPORT DR

EXISTING LA R/W

AAF CORRIDOR

℄ OF REALIGNED CANAL

RUNWAY PROTECTION ZONE

CITY OF ORLANDO/ GOAA

CITY OF ORLANDO/ GOAA

EXPLANATION OF FEATURES

- AAF AT GRADE (≤8')
- AAF ABOVE GRADE (>8')
- AAF IN BOX SECTION
- AAF BRIDGE
- ROADWAY BRIDGE
- EXIST POND
- PROPOSED POND BY AAF
- PROPOSED (ULTIMATE) POND BY OOCEA OR FDOT
- PROPOSED ROW (AAF)
- WETLAND BOUNDARY

AAF RAILWAY AT OOCEA, ALTERNATIVE E

ALL ABOARD FLORIDA INTERCITY PASSENGER RAIL PROJECT

U.S Department of Transportation
Federal Railroad Administration

$USERS $DATES $TIMES $FILES

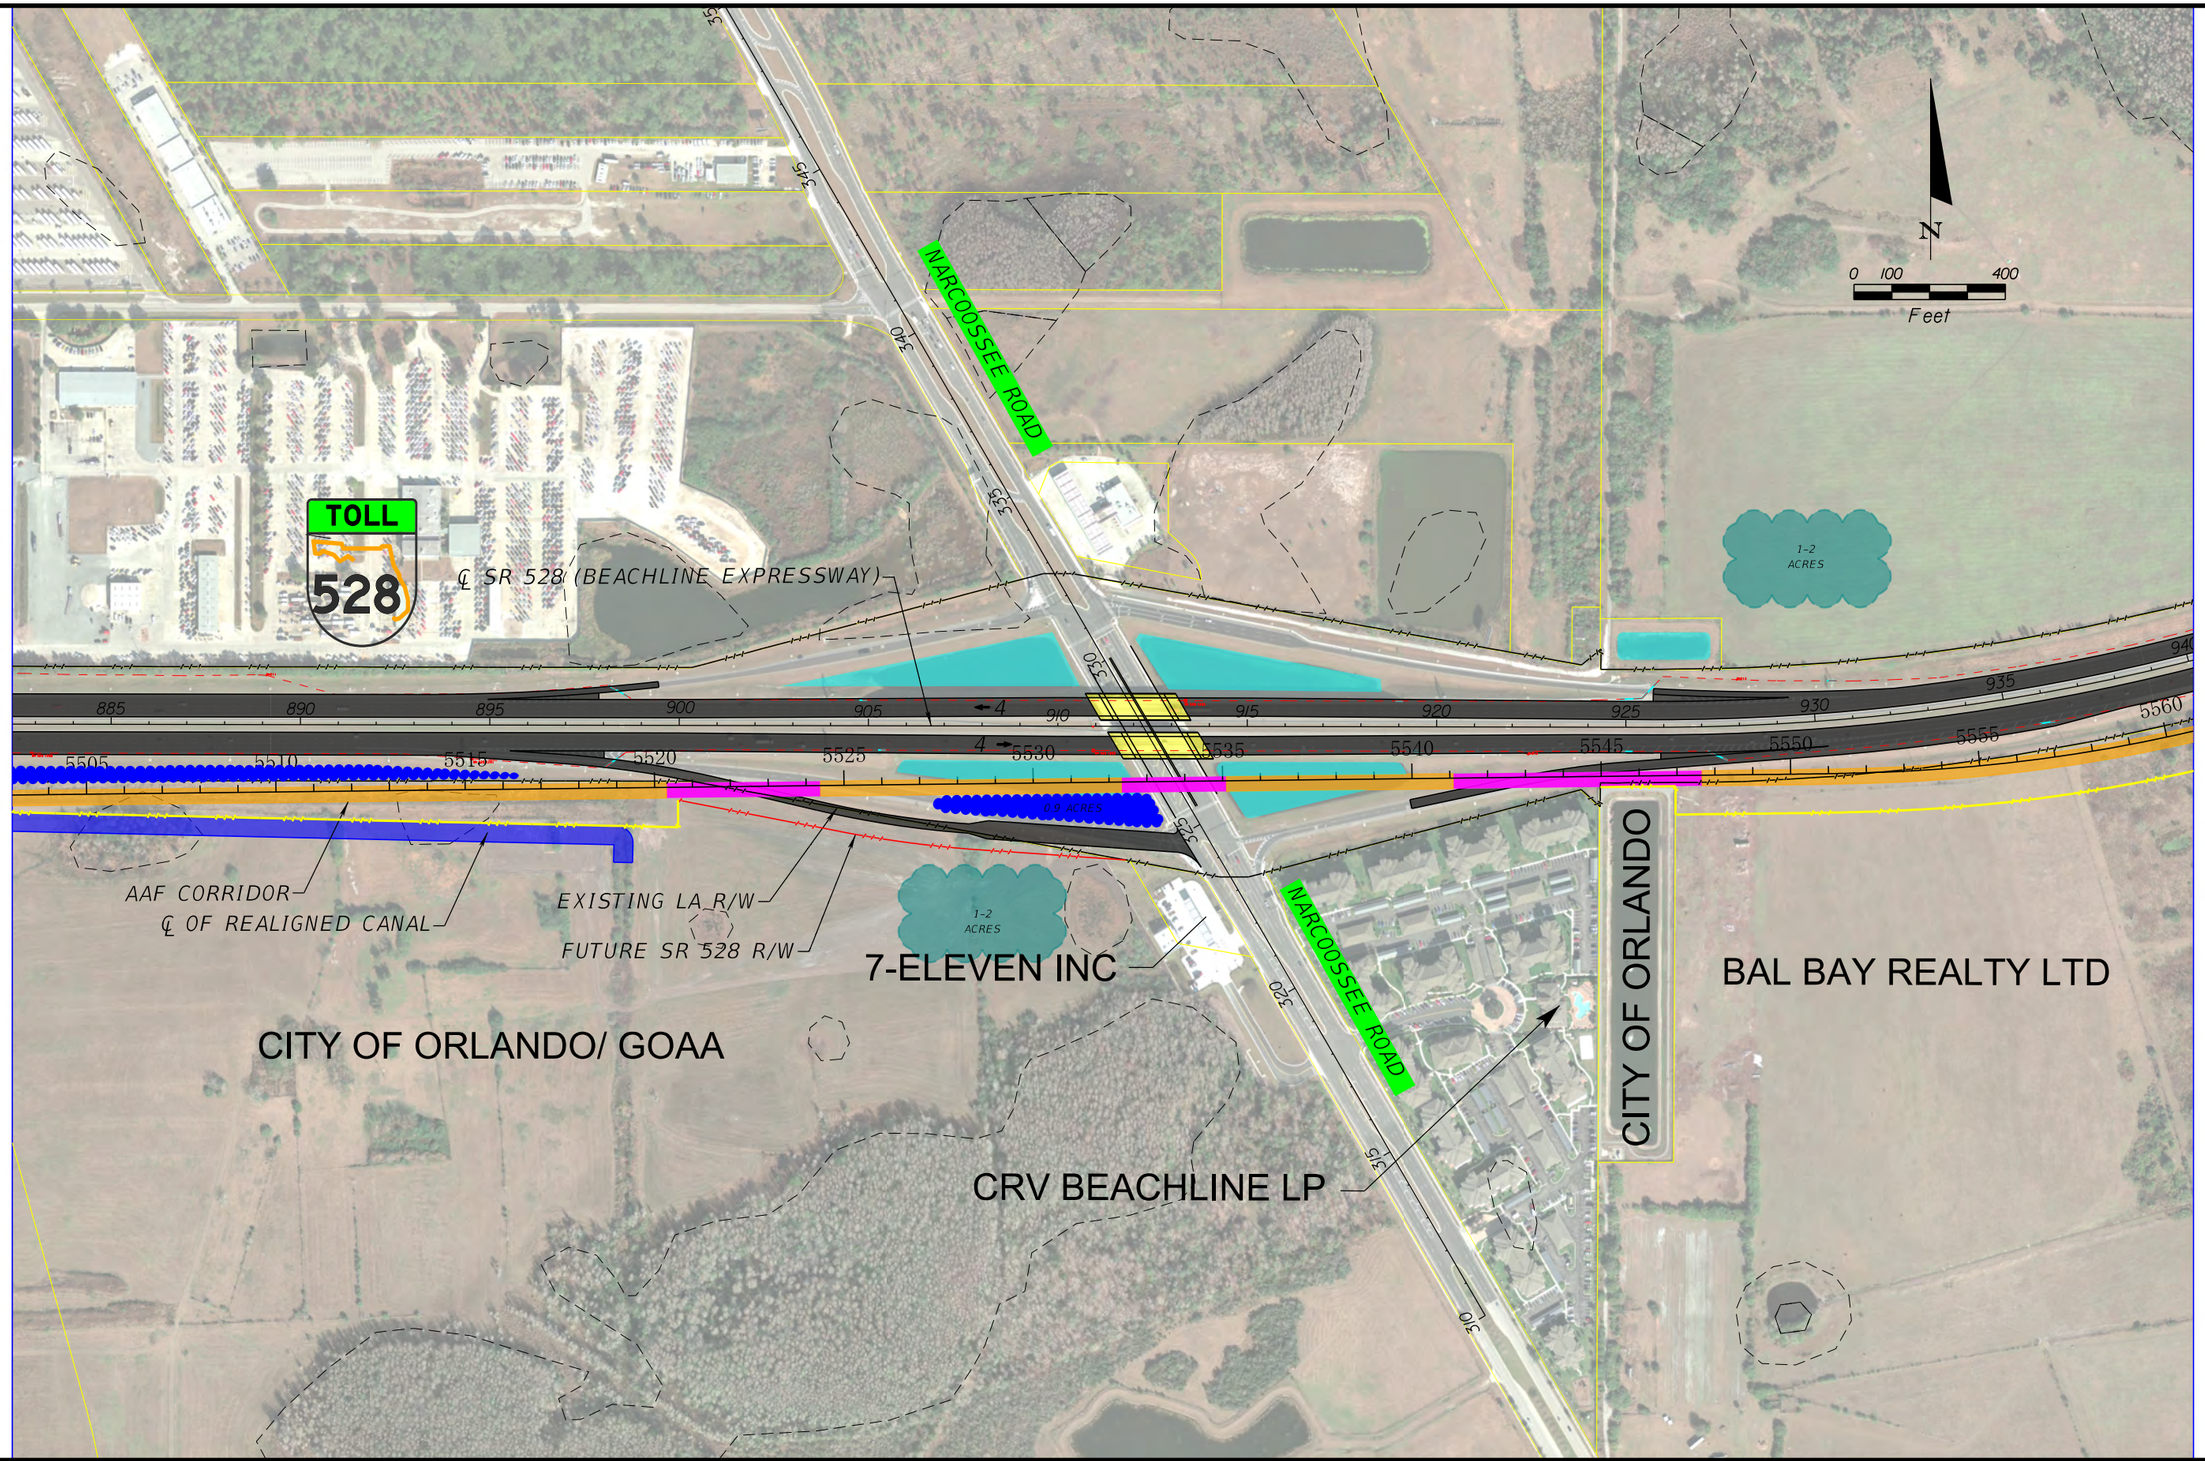

EXPLANATION OF FEATURES

- AAF AT GRADE (≤8')
- AAF ABOVE GRADE (>8')
- AAF IN BOX SECTION
- AAF BRIDGE
- ROADWAY BRIDGE
- EXIST POND
- PROPOSED POND BY AAF
- PROPOSED (ULTIMATE) POND BY OOCEA OR FDOT
- PROPOSED ROW (AAF)
- WETLAND BOUNDARY

AAF RAILWAY AT OOCEA, ALTERNATIVE E

ALL ABOARD FLORIDA INTERCITY PASSENGER RAIL PROJECT

U.S Department of Transportation
Federal Railroad Administration

$USERS $DATES $TIMES $FILES

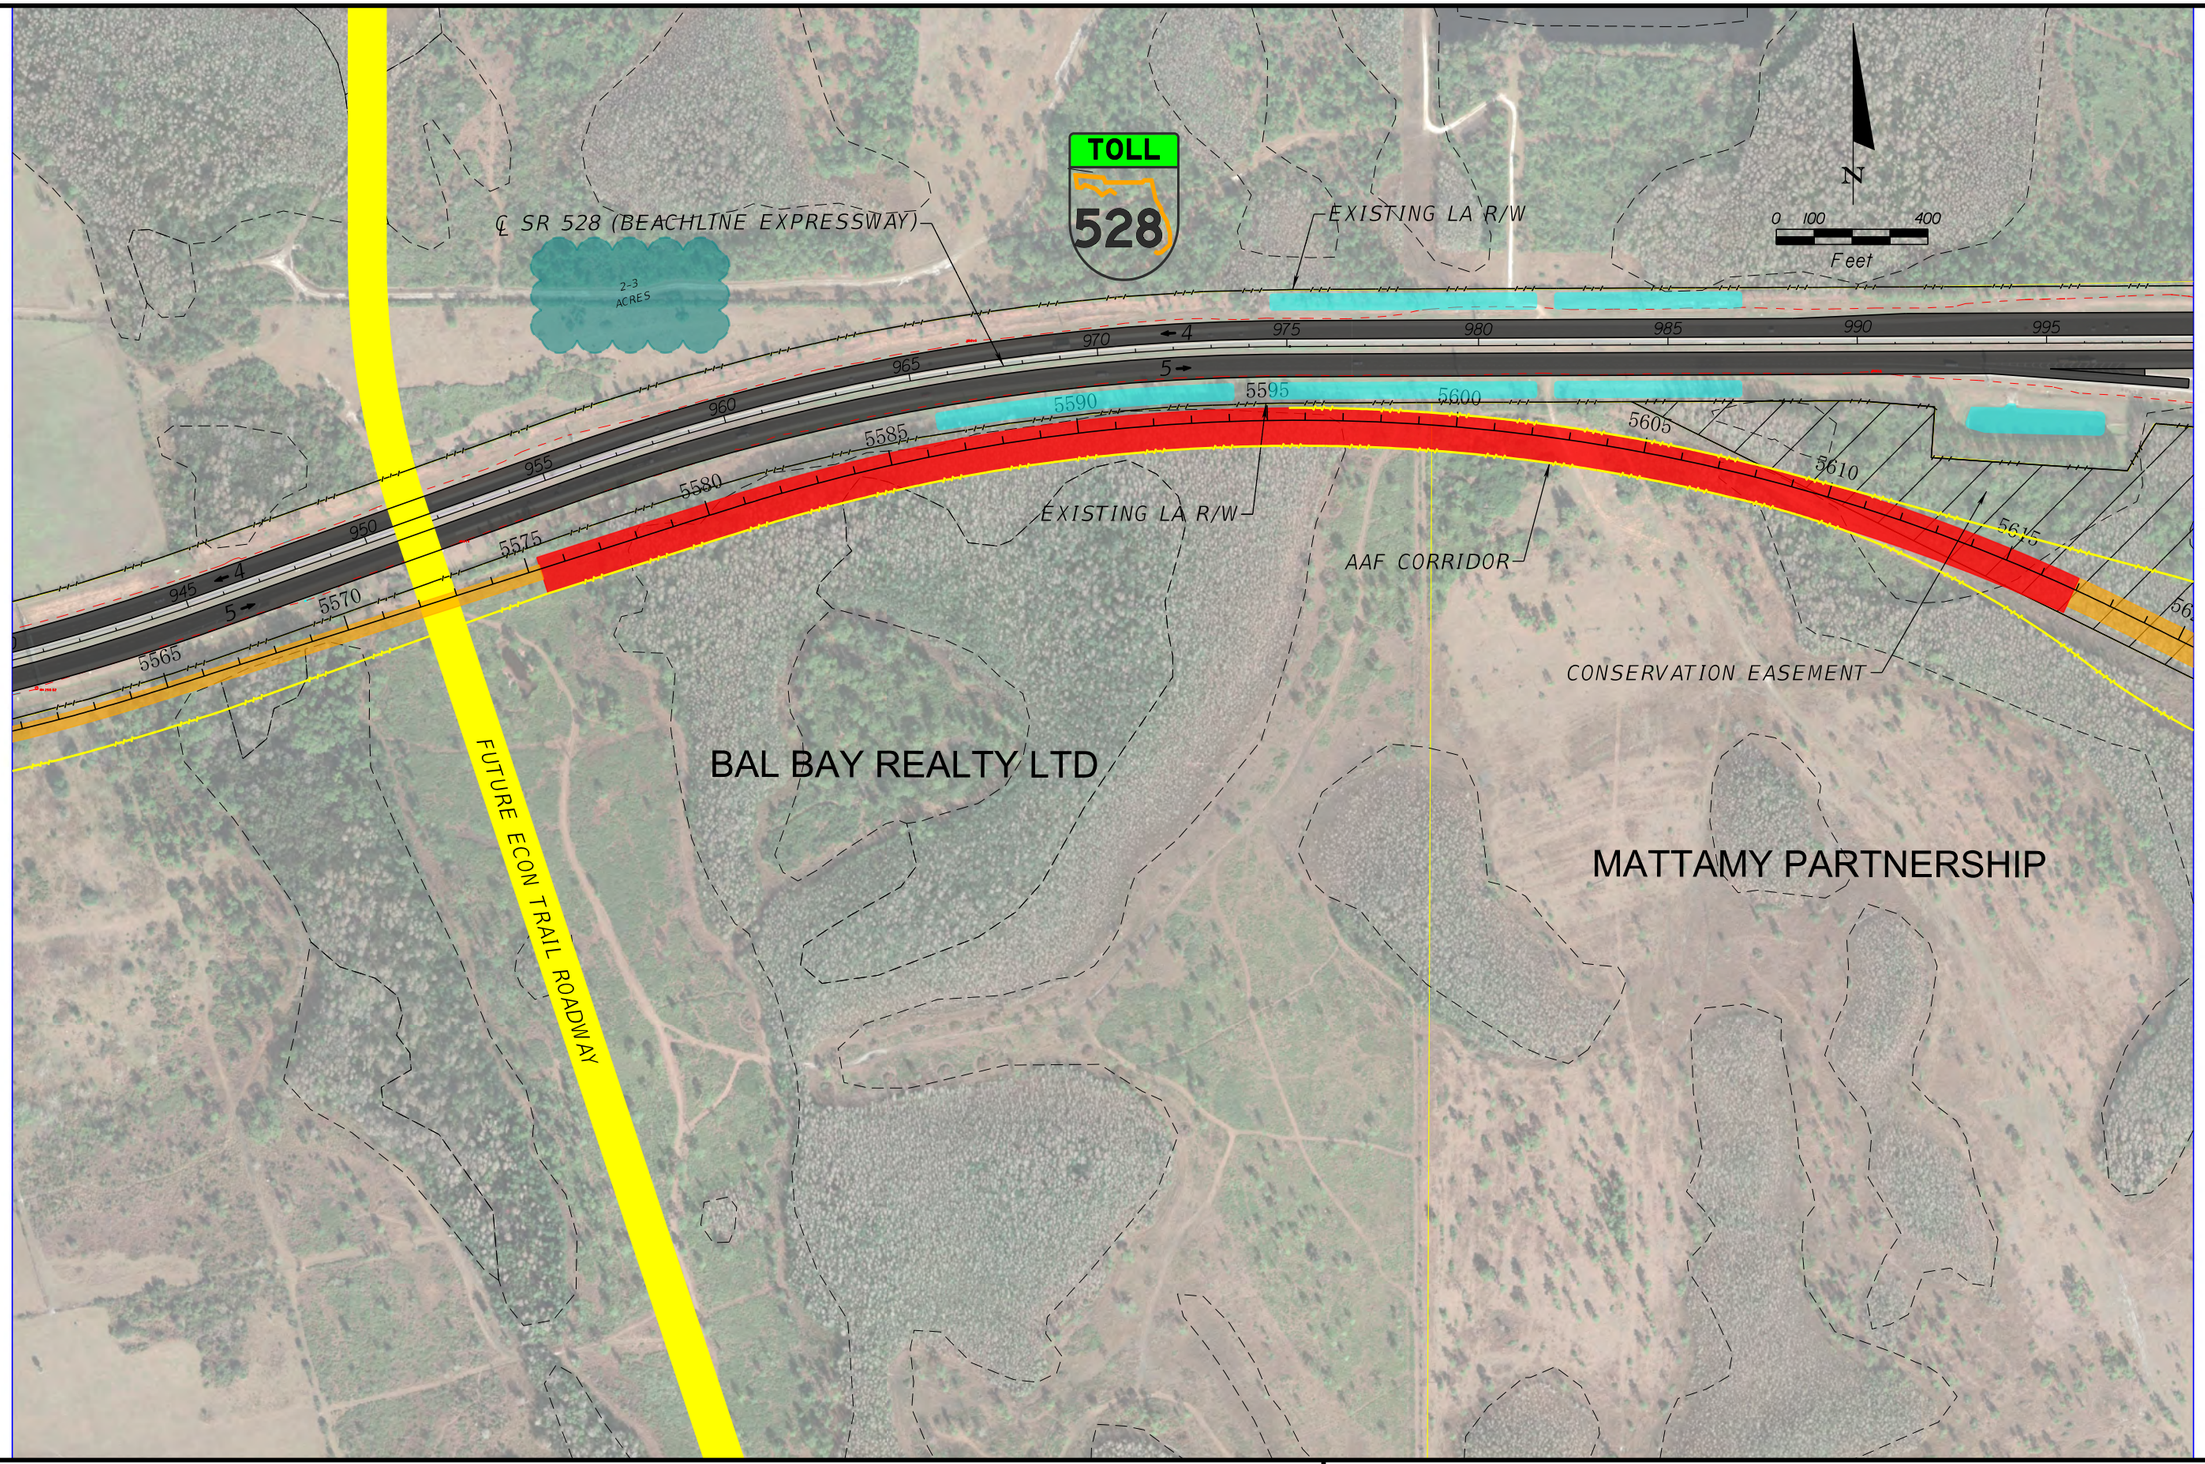

EXPLANATION OF FEATURES

- AAF AT GRADE (≤8')
- AAF ABOVE GRADE (>8')
- AAF IN BOX SECTION
- AAF BRIDGE
- ROADWAY BRIDGE
- EXIST POND
- PROPOSED POND BY AAF
- PROPOSED (ULTIMATE) POND BY OOCEA OR FDOT
- PROPOSED ROW (AAF)
- WETLAND BOUNDARY

AAF RAILWAY AT OOCEA, ALTERNATIVE E

ALL ABOARD FLORIDA INTERCITY PASSENGER RAIL PROJECT

U.S Department of Transportation
Federal Railroad Administration

$USER$ $DATE$ $TIME$ $FILE$

℄ SR 528 (BEACHLINE EXPRESSWAY)

SR 417

TOLL 528

TOLL 417

2-3 ACRES

2-3 ACRES

EXISTING LA R/W

FUTURE SR 528 R/W

CONSERVATION EASEMENT

AAF CORRIDOR

MATTAMY PARTNERSHIP

CARLSBAD ORLANDO LLC

MOSS PARK PROPERTIES LTD

N

0 100 400

Feet

1000 1005 1010 1015 1020 1025 1030 1035 1040 1045 1050 1055

1420 1425 1430 1435 1440

5625 5630 5635 5640 5645 5650 5655 5660 5665 5670 5675 5680

380' 380' 100'

4

EXPLANATION OF FEATURES

- AAF AT GRADE (≤8')
- AAF ABOVE GRADE (>8')
- AAF IN BOX SECTION
- AAF BRIDGE
- ROADWAY BRIDGE
- EXIST POND
- PROPOSED POND BY AAF
- PROPOSED (ULTIMATE) POND BY OOCEA OR FDOT
- PROPOSED ROW (AAF)
- WETLAND BOUNDARY

AAF RAILWAY AT OOCEA, ALTERNATIVE E

ALL ABOARD FLORIDA INTERCITY PASSENGER RAIL PROJECT

U.S Department of Transportation
Federal Railroad Administration

$USERS $DATES $TIMES $FILES

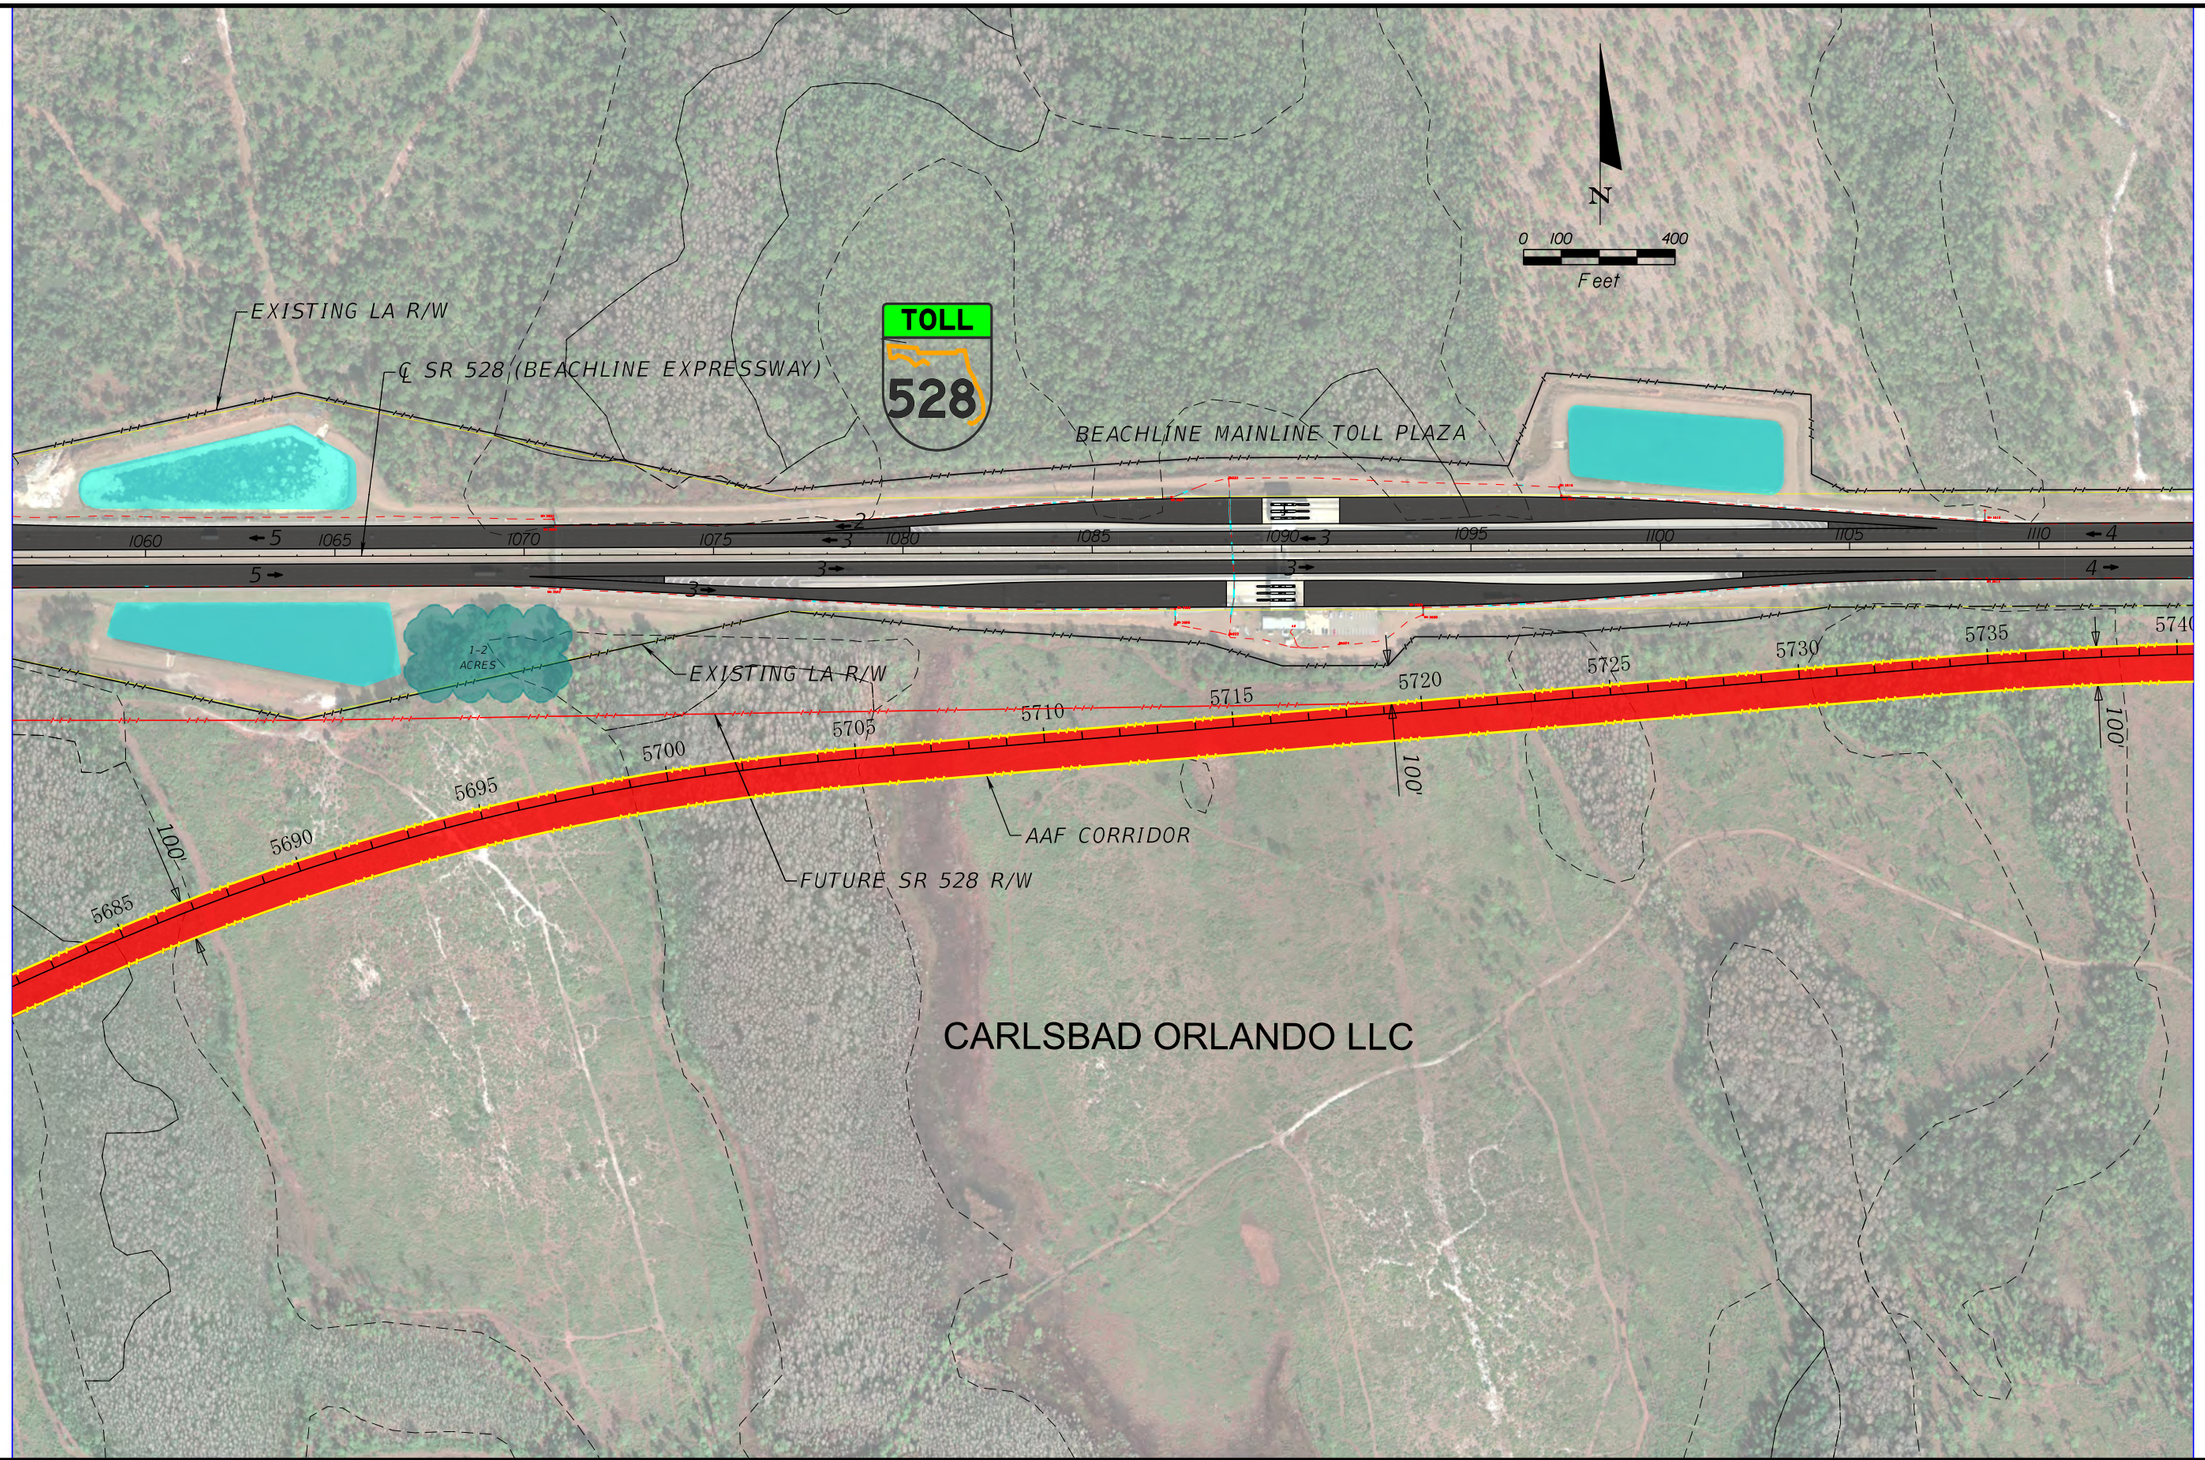

EXPLANATION OF FEATURES

- AAF AT GRADE (≤8')
- AAF ABOVE GRADE (>8')
- AAF IN BOX SECTION
- AAF BRIDGE
- ROADWAY BRIDGE
- EXIST POND
- PROPOSED POND BY AAF
- PROPOSED (ULTIMATE) POND BY OOCEA OR FDOT
- PROPOSED ROW (AAF)
- WETLAND BOUNDARY

AAF RAILWAY AT OOCEA, ALTERNATIVE E

ALL ABOARD FLORIDA INTERCITY PASSENGER RAIL PROJECT

U.S Department of Transportation
Federal Railroad Administration

$USER$ $DATE$ $TIME$ $FILE$

N

0 100 400

Feet

TOLL

528

℄ SR 528 (BEACHLINE EXPRESSWAY)

EXISTING LA R/W

1115 1120 1125 1130 1135 1140 1145 1150 1155 1160 1165 1170

5745 5750 5755 5760 5765 5770 5775 5780 5785 5790 5795

100' 100'

AAF CORRIDOR

EXISTING LA R/W

100' 100'

CARLSBAD ORLANDO LLC

EXPLANATION OF FEATURES

- AAF AT GRADE (≤8')
- AAF ABOVE GRADE (>8')
- AAF IN BOX SECTION
- AAF BRIDGE
- ROADWAY BRIDGE
- EXIST POND
- PROPOSED POND BY AAF
- PROPOSED (ULTIMATE) POND BY OOCEA OR FDOT
- PROPOSED ROW (AAF)
- WETLAND BOUNDARY

AAF RAILWAY AT OOCEA, ALTERNATIVE E

ALL ABOARD FLORIDA INTERCITY PASSENGER RAIL PROJECT

U.S Department of Transportation
Federal Railroad Administration

$USER$ $DATE$ $TIME$ $FILE$

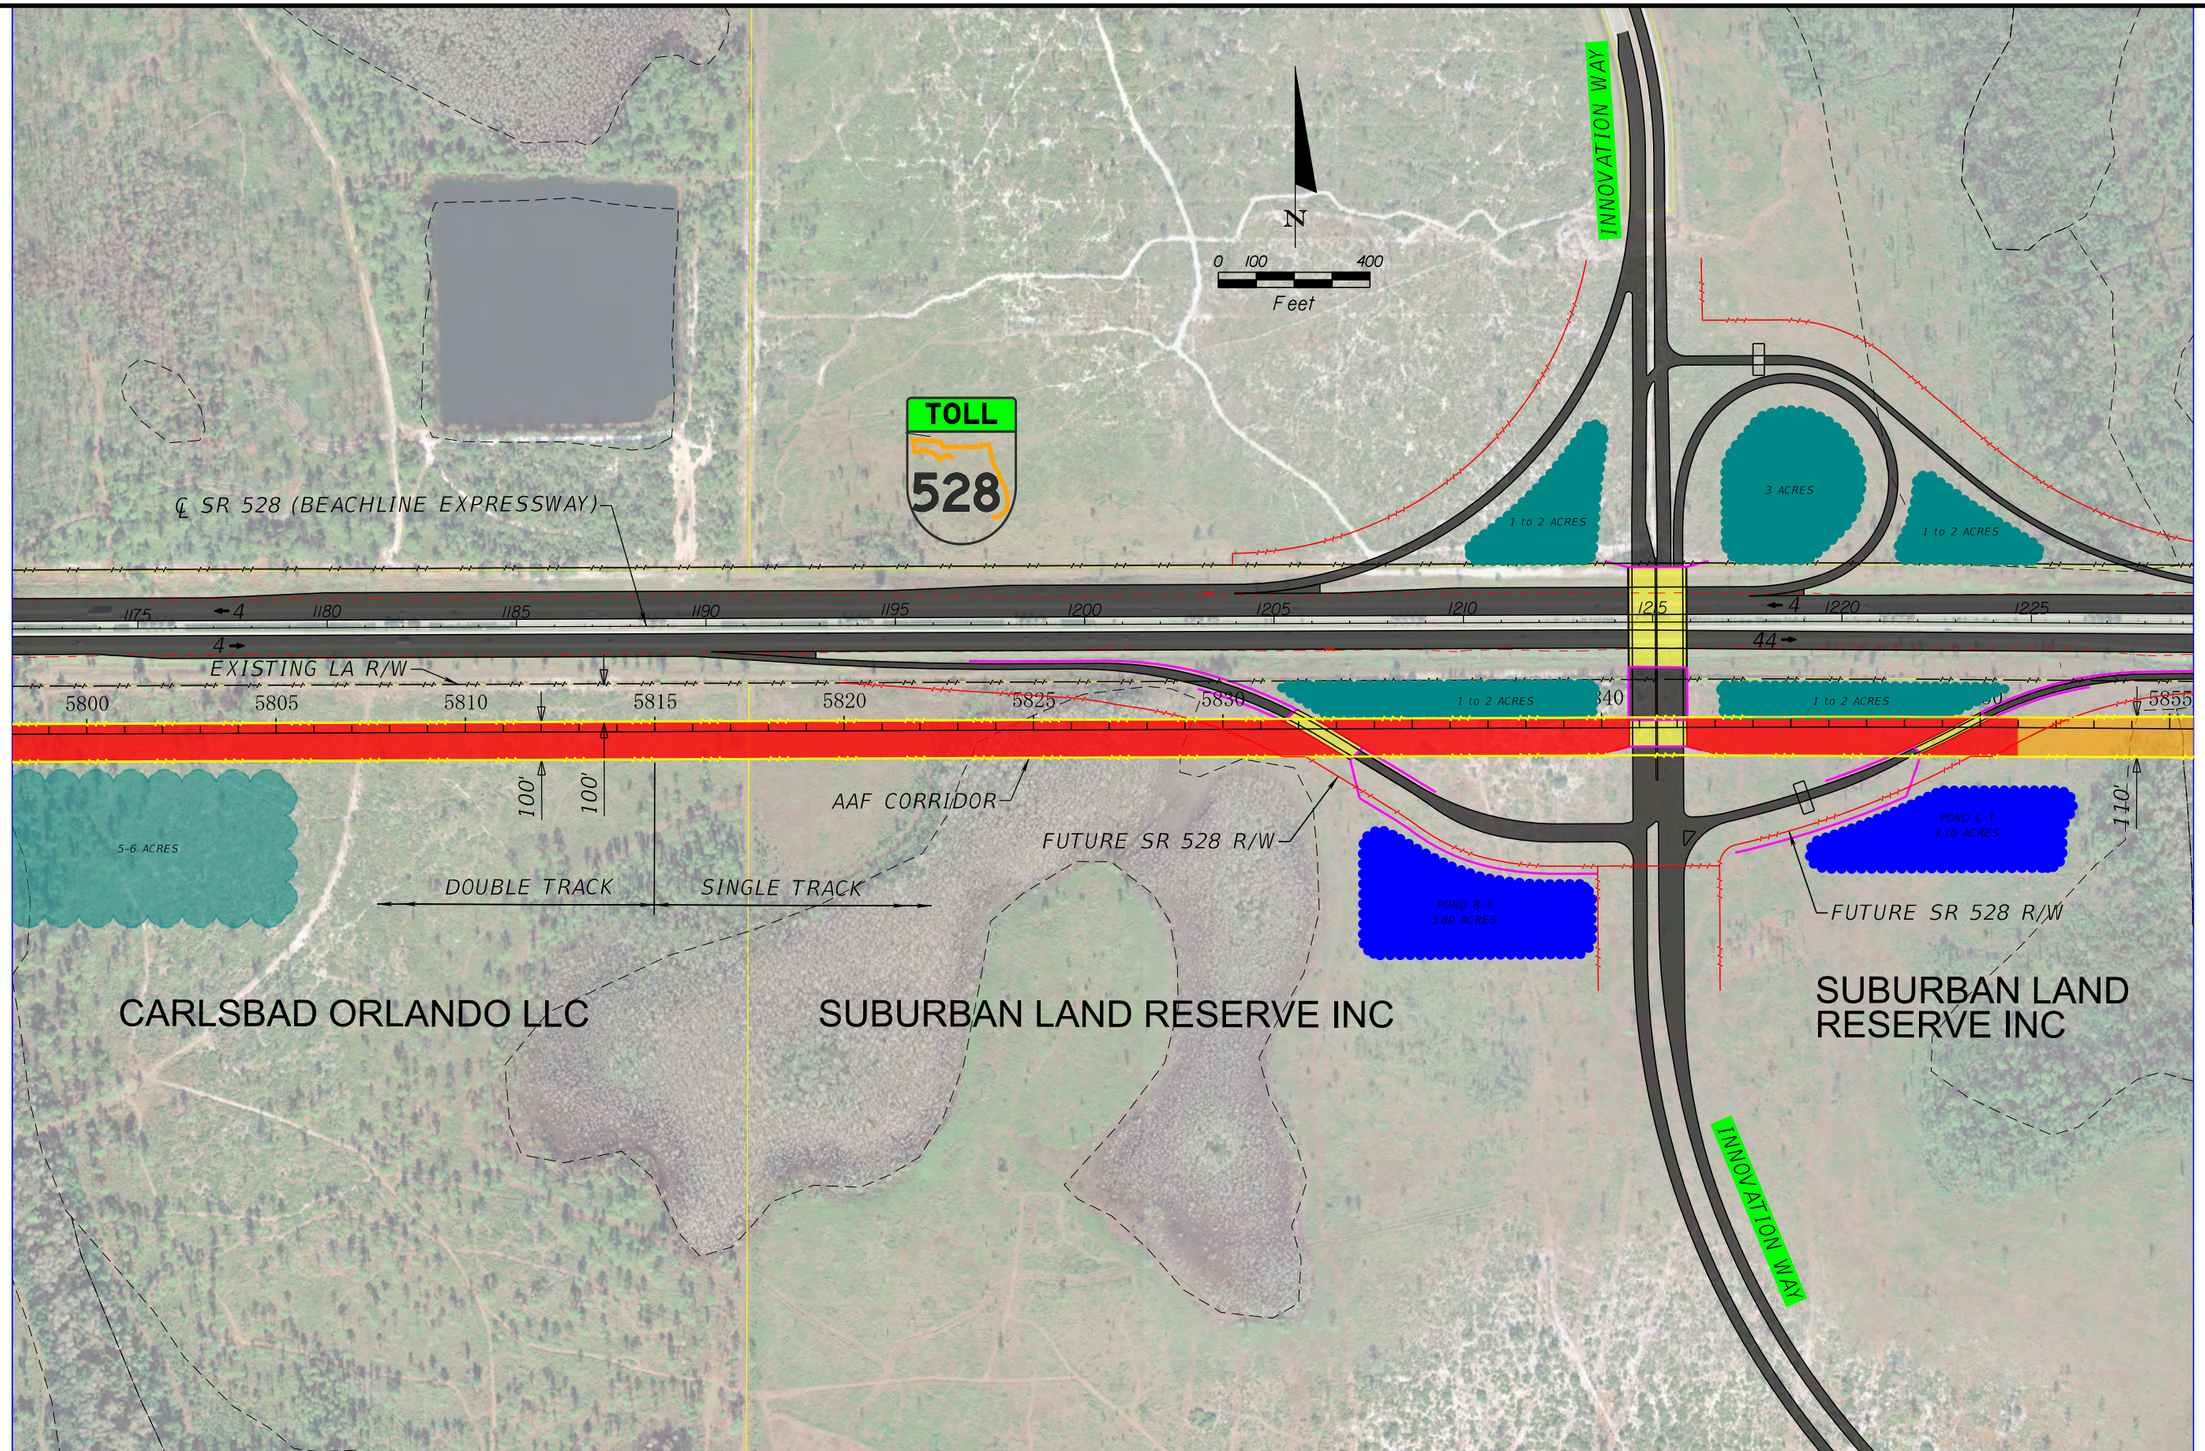

EXPLANATION OF FEATURES

- AAF AT GRADE (≤8')
- AAF ABOVE GRADE (>8')
- AAF IN BOX SECTION
- AAF BRIDGE
- ROADWAY BRIDGE
- EXIST POND
- PROPOSED POND BY AAF
- PROPOSED (ULTIMATE) POND BY OOCEA OR FDOT
- PROPOSED ROW (AAF)
- WETLAND BOUNDARY

AAF RAILWAY AT OOCEA, ALTERNATIVE E

ALL ABOARD FLORIDA INTERCITY PASSENGER RAIL PROJECT

U.S Department of Transportation
Federal Railroad Administration

$USER$ $DATE$ $TIME$ $FILE$

INTERNATIONAL CORPORATE PARK (ICP) BOULEVARD

RAILROAD

EXISTING LA R/W

TOLL 528

℄ SR 528 (BEACHLINE EXPRESSWAY)

N

0 100 400

Feet

1230 1235 1240 ← 4 1245 1250 1255 1260 1265 1270 ← 5 1275 1280 1285

4 → 5 →

5860 5865 5870 5875 5880 5885 5890 5895 5900 5905 5910

0-1 ACRES

110'

EXISTING LA R/W

ORLANDO/ ORANGE COUNTY E

140'

0.5 AC

AAF CORRIDOR

100'

100'

SUBURBAN LAND RESERVE INC

B AND M INVESTMENT LLC

3-4 ACRES

SUBURBAN LAND RESERVE INC

RAILROAD

EXPLANATION OF FEATURES

- AAF AT GRADE (≤8')
- AAF ABOVE GRADE (>8')
- AAF IN BOX SECTION
- AAF BRIDGE
- ROADWAY BRIDGE
- EXIST POND
- PROPOSED POND BY AAF
- PROPOSED (ULTIMATE) POND BY OOCEA OR FDOT
- PROPOSED ROW (AAF)
- WETLAND BOUNDARY

AAF RAILWAY AT OOCEA, ALTERNATIVE E

ALL ABOARD FLORIDA INTERCITY PASSENGER RAIL PROJECT

U.S Department of Transportation
Federal Railroad Administration

$USERS $DATES $TIMES $FILES

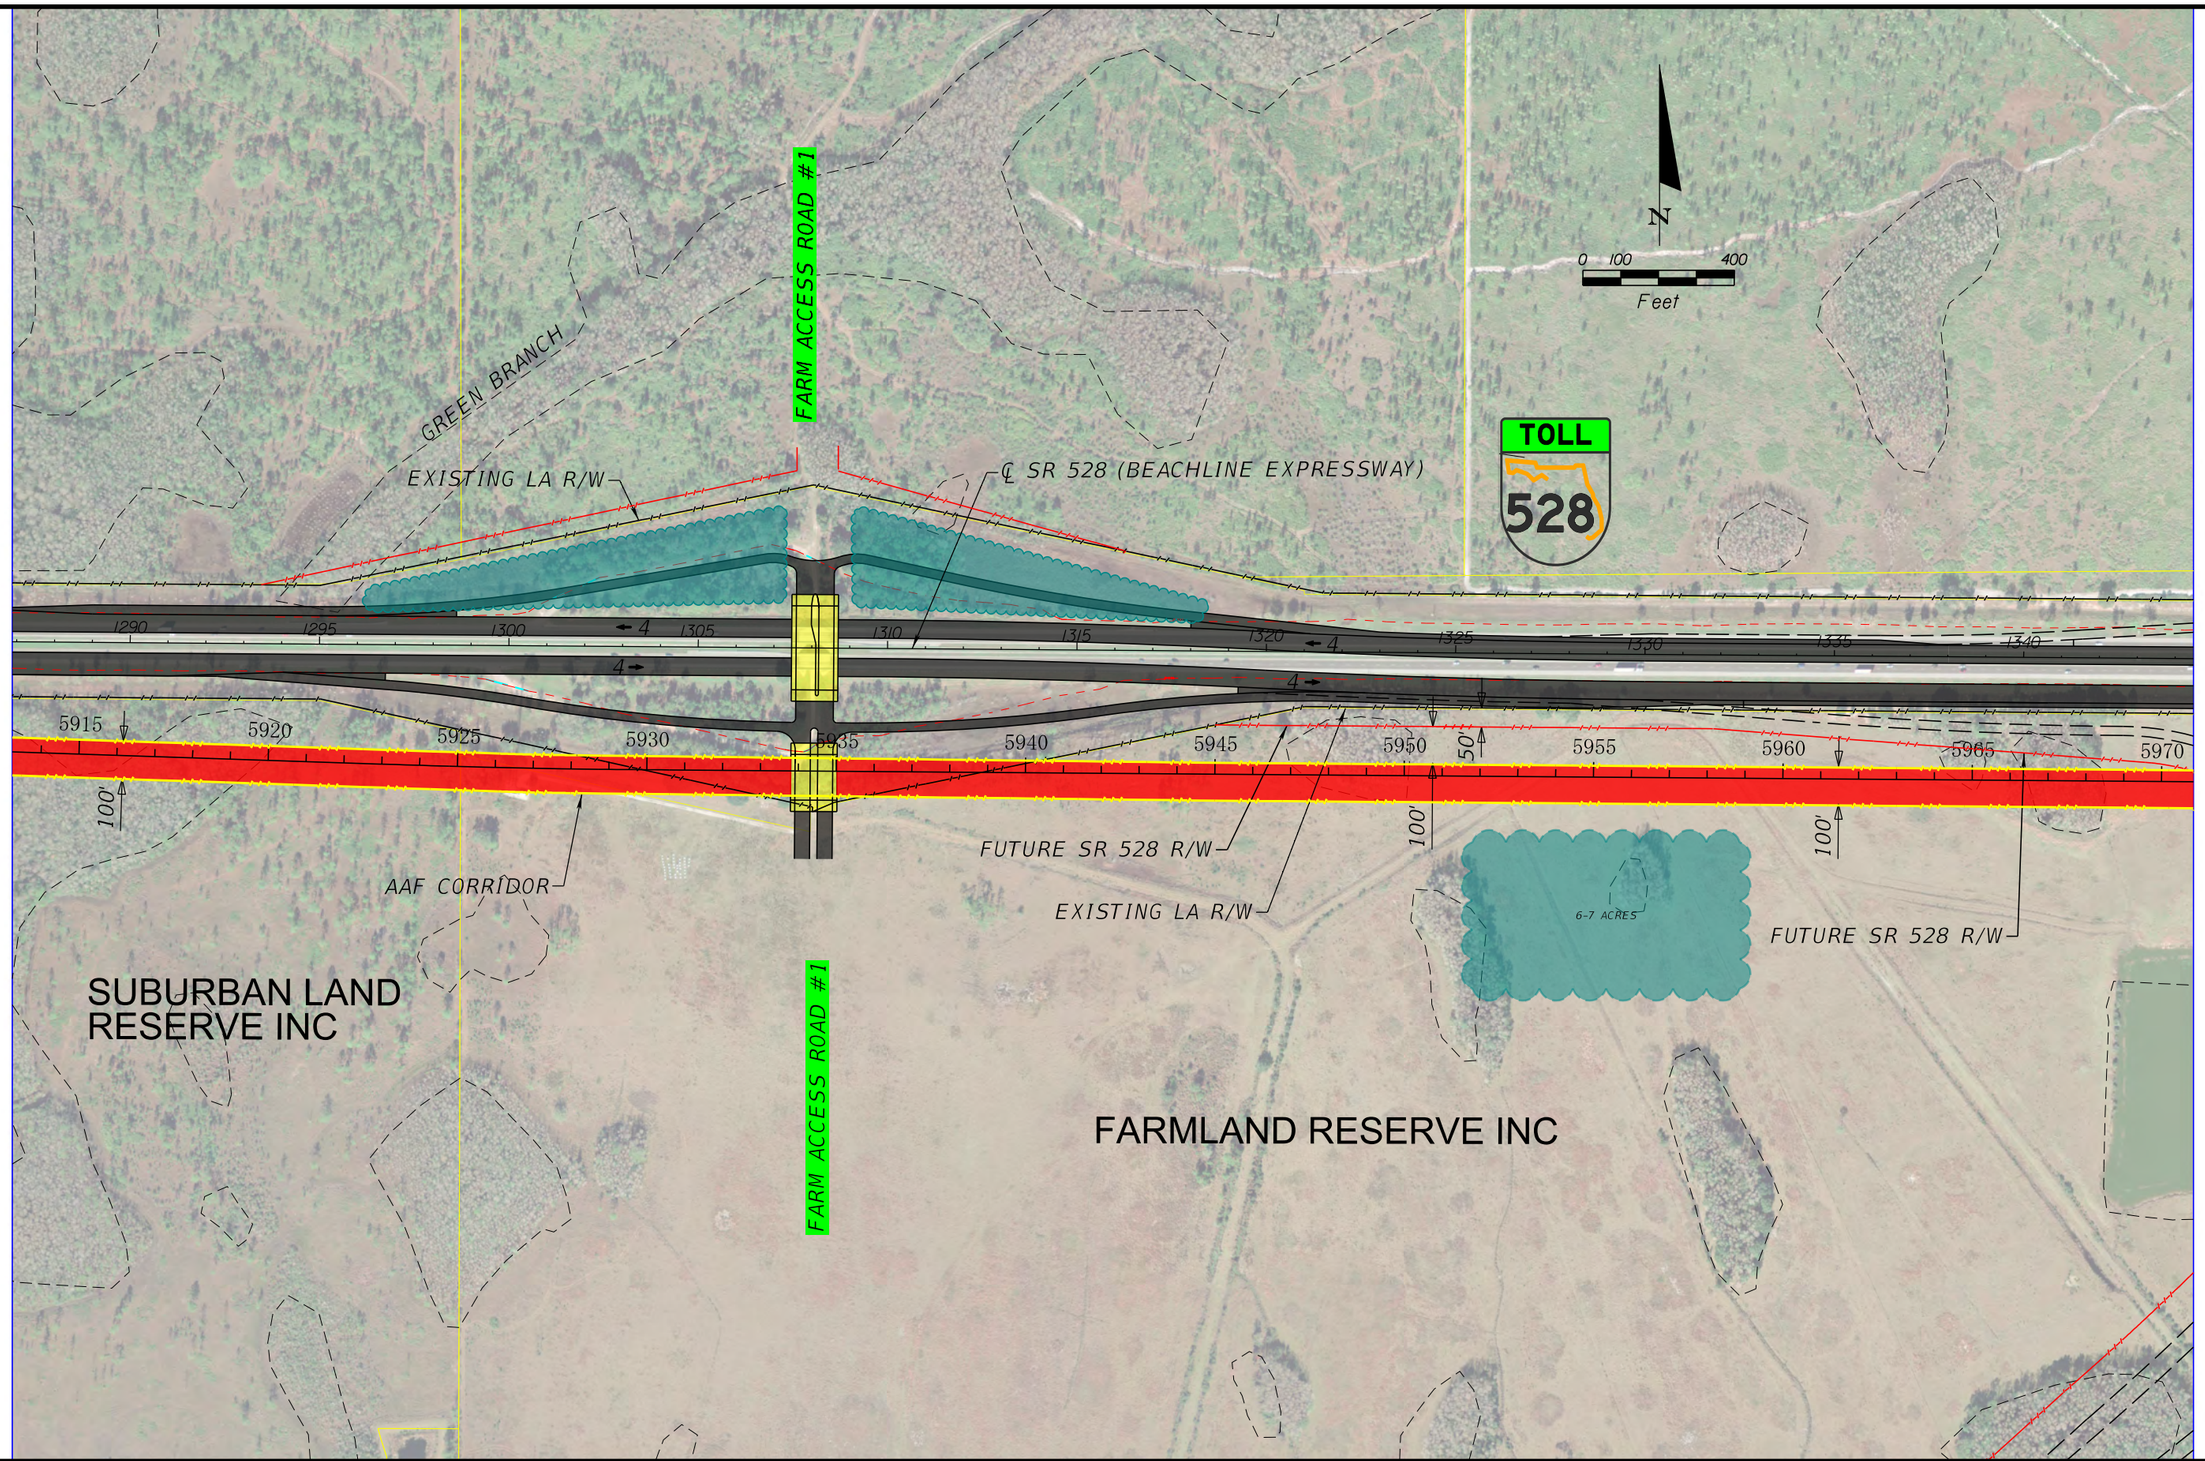

EXPLANATION OF FEATURES

- AAF AT GRADE (≤8')
- AAF ABOVE GRADE (>8')
- AAF IN BOX SECTION
- AAF BRIDGE
- ROADWAY BRIDGE
- EXIST POND
- PROPOSED POND BY AAF
- PROPOSED (ULTIMATE) POND BY OOCEA OR FDOT
- PROPOSED ROW (AAF)
- WETLAND BOUNDARY

AAF RAILWAY AT OOCEA, ALTERNATIVE E

ALL ABOARD FLORIDA INTERCITY PASSENGER RAIL PROJECT

U.S Department of Transportation
Federal Railroad Administration

$USERS $DATES $TIMES $FILES

TOLL
528

℄ SR 528 (BEACHLINE EXPRESSWAY)

TURKEY CREEK

N

0 100 400
Feet

1345 1350 1355 1360 1365 1370 1375 1380 1385 1390 1395 1400

4 4

5975 5980 5985 5990 5995 6000 6005 6010 6015 6020 6025

100' 50' 100' 100'

FUTURE SR 528 R/W

AAF CORRIDOR

EXISTING LA R/W

FUTURE SR 528 R/W

TURKEY CREEK

FARMLAND RESERVE INC

EXPLANATION OF FEATURES

- AAF AT GRADE (≤8')
- AAF ABOVE GRADE (>8')
- AAF IN BOX SECTION
- AAF BRIDGE
- ROADWAY BRIDGE
- EXIST POND
- PROPOSED POND BY AAF
- PROPOSED (ULTIMATE) POND BY OOCEA OR FDOT
- PROPOSED ROW (AAF)
- WETLAND BOUNDARY

AAF RAILWAY AT OOCEA, ALTERNATIVE E

ALL aboard FLORIDA INTERCITY PASSENGER RAIL PROJECT

U.S Department of Transportation
Federal Railroad Administration

$USERS $DATES $TIMES $FILES

N

0 100 400
Feet

ECONLOCKHATCHEE RIVER

℄ SR 528 (BEACHLINE EXPRESSWAY)

TOLL
528

DALLAS BLVD

1405 1410 1415 1420 1425 1430 1435 1440 1445 1450 1455

6030 6035 6040 6045 6050 6055 6060 6065 6070 6075 6080 6085

100'

140'

~700'

EXISTING LA R/W

AAF CORRIDOR

FUTURE SR 528 R/W

3-4 ACRES

FARMLAND RESERVE INC

DALLAS BLVD

EXPLANATION OF FEATURES

- AAF AT GRADE (≤8')
- AAF ABOVE GRADE (>8')
- AAF IN BOX SECTION
- AAF BRIDGE
- ROADWAY BRIDGE
- EXIST POND
- PROPOSED POND BY AAF
- PROPOSED (ULTIMATE) POND BY OOCEA OR FDOT
- PROPOSED ROW (AAF)
- WETLAND BOUNDARY

AAF RAILWAY AT OOCEA, ALTERNATIVE E

ALL ABOARD FLORIDA INTERCITY PASSENGER RAIL PROJECT

U.S Department of Transportation
Federal Railroad Administration

$USER$ $DATE$ $TIME$ $FILE$

N

0 100 400
Feet

TOLL
528

STARRY STREET

℄ SR 528 (BEACHLINE EXPRESSWAY)

1460 1465 1470 1475 1480 1485 1490 1495 1500 1505 1510 1515

6090 6095 6100 6105 6110 6115 6120 6125 6130 6135 6140

150'

100'

140'

EXISTING LA R/W

FUTURE SR 528 R/W

AAF CORRIDOR

FARMLAND RESERVE INC

EXPLANATION OF FEATURES

- AAF AT GRADE (≤8')
- AAF ABOVE GRADE (>8')
- AAF IN BOX SECTION
- AAF BRIDGE
- ROADWAY BRIDGE
- EXIST POND
- PROPOSED POND BY AAF
- PROPOSED (ULTIMATE) POND BY OOCEA OR FDOT
- PROPOSED ROW (AAF)
- WETLAND BOUNDARY

AAF RAILWAY AT OOCEA, ALTERNATIVE E

ALL ABOARD FLORIDA INTERCITY PASSENGER RAIL PROJECT

U.S Department of Transportation
Federal Railroad Administration

$USERS $DATES $TIMES $FILES

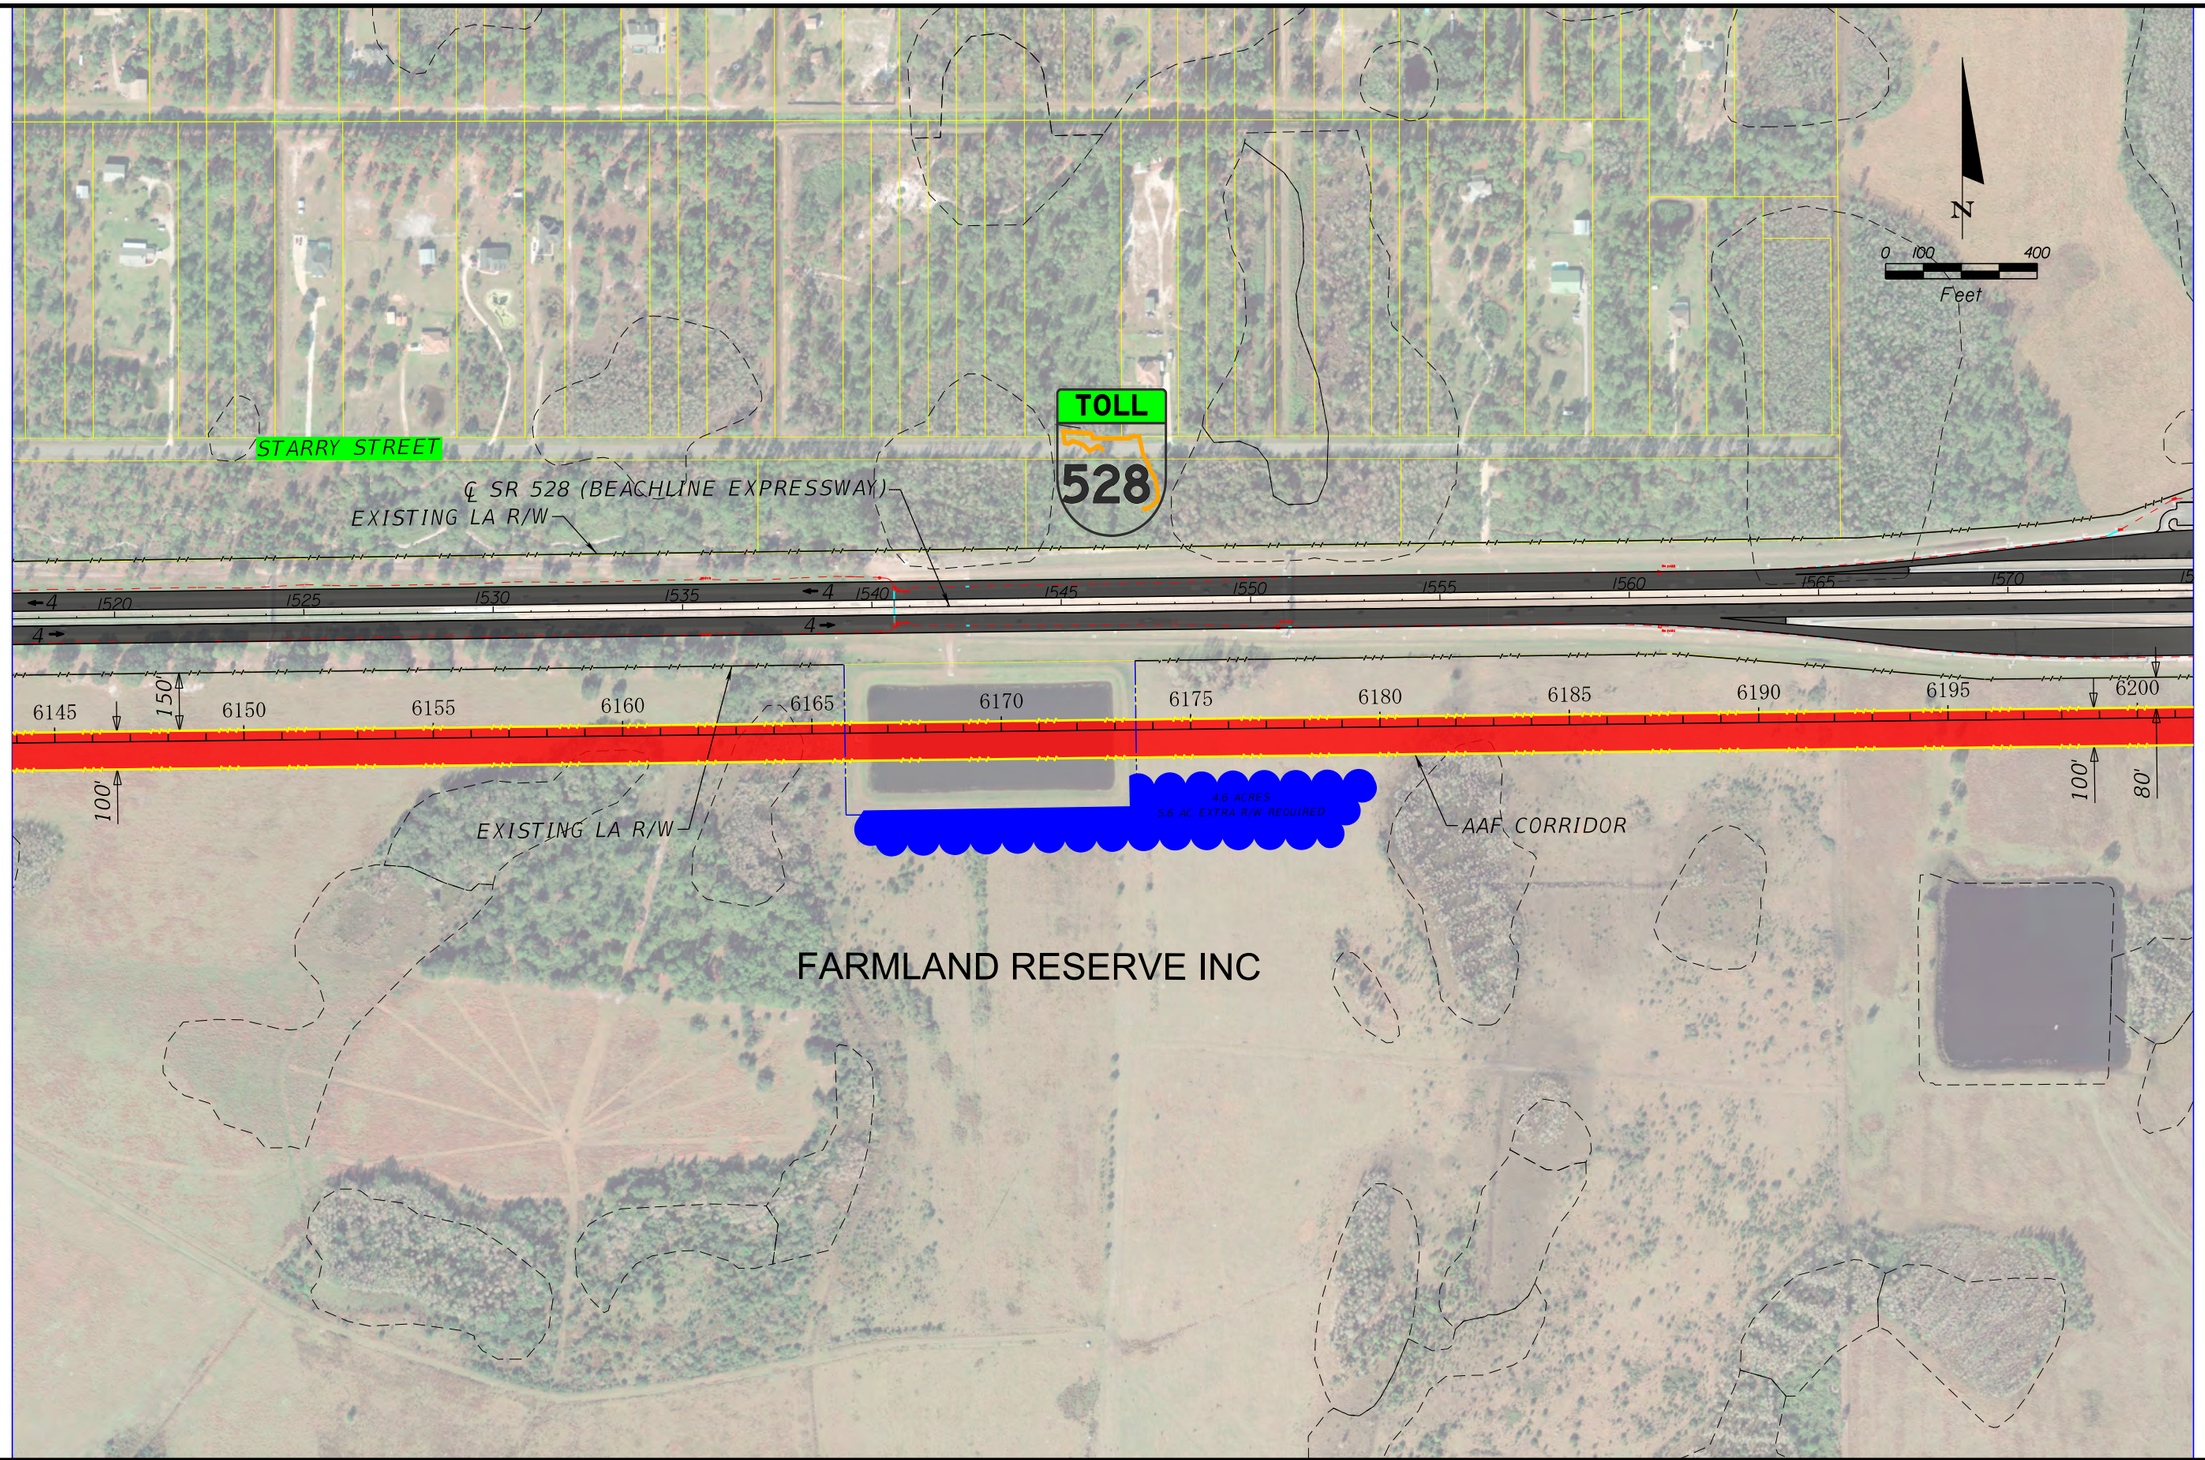

EXPLANATION OF FEATURES

- AAF AT GRADE (≤8')
- AAF ABOVE GRADE (>8')
- AAF IN BOX SECTION
- AAF BRIDGE
- ROADWAY BRIDGE
- EXIST POND
- PROPOSED POND BY AAF
- PROPOSED (ULTIMATE) POND BY OOCEA OR FDOT
- PROPOSED ROW (AAF)
- WETLAND BOUNDARY

AAF RAILWAY AT OOCEA, ALTERNATIVE E

ALL ABOARD FLORIDA INTERCITY PASSENGER RAIL PROJECT

U.S Department of Transportation
Federal Railroad Administration

$USERS $DATES $TIMES $FILES

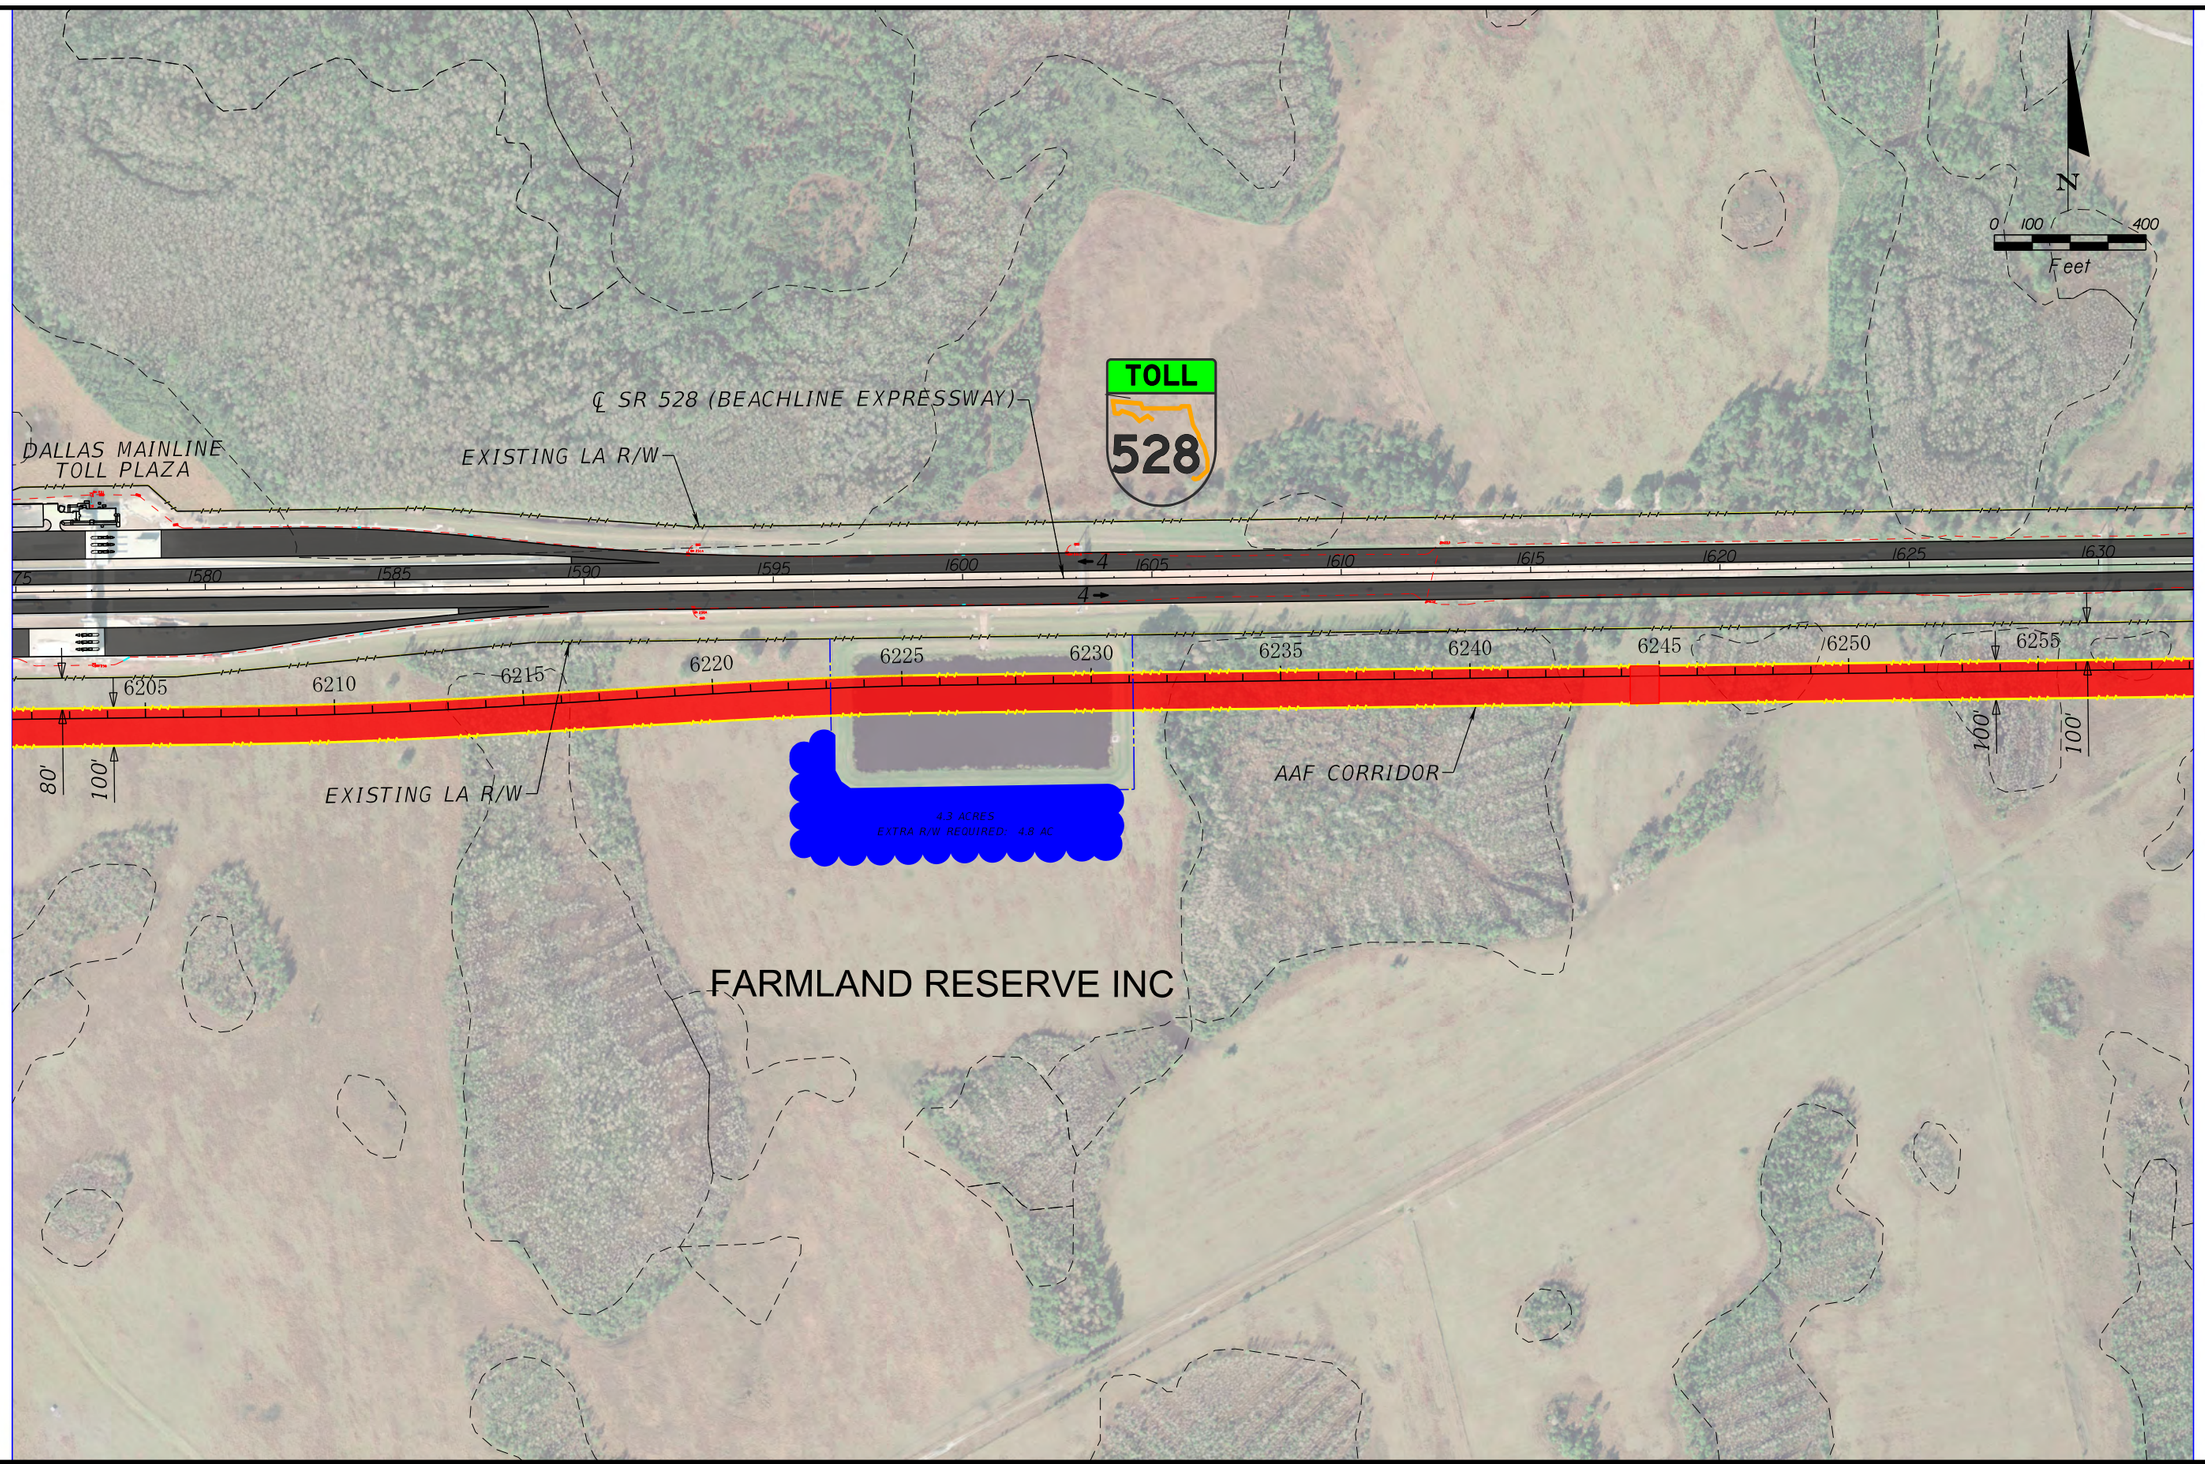

EXPLANATION OF FEATURES

- AAF AT GRADE (≤8')
- AAF ABOVE GRADE (>8')
- AAF IN BOX SECTION
- AAF BRIDGE
- ROADWAY BRIDGE
- EXIST POND
- PROPOSED POND BY AAF
- PROPOSED (ULTIMATE) POND BY OOCEA OR FDOT
- PROPOSED ROW (AAF)
- WETLAND BOUNDARY

AAF RAILWAY AT OOCEA, ALTERNATIVE E

ALL ABOARD FLORIDA INTERCITY PASSENGER RAIL PROJECT

U.S Department of Transportation
Federal Railroad Administration

$USER$ $DATE$ $TIME$ $FILE$

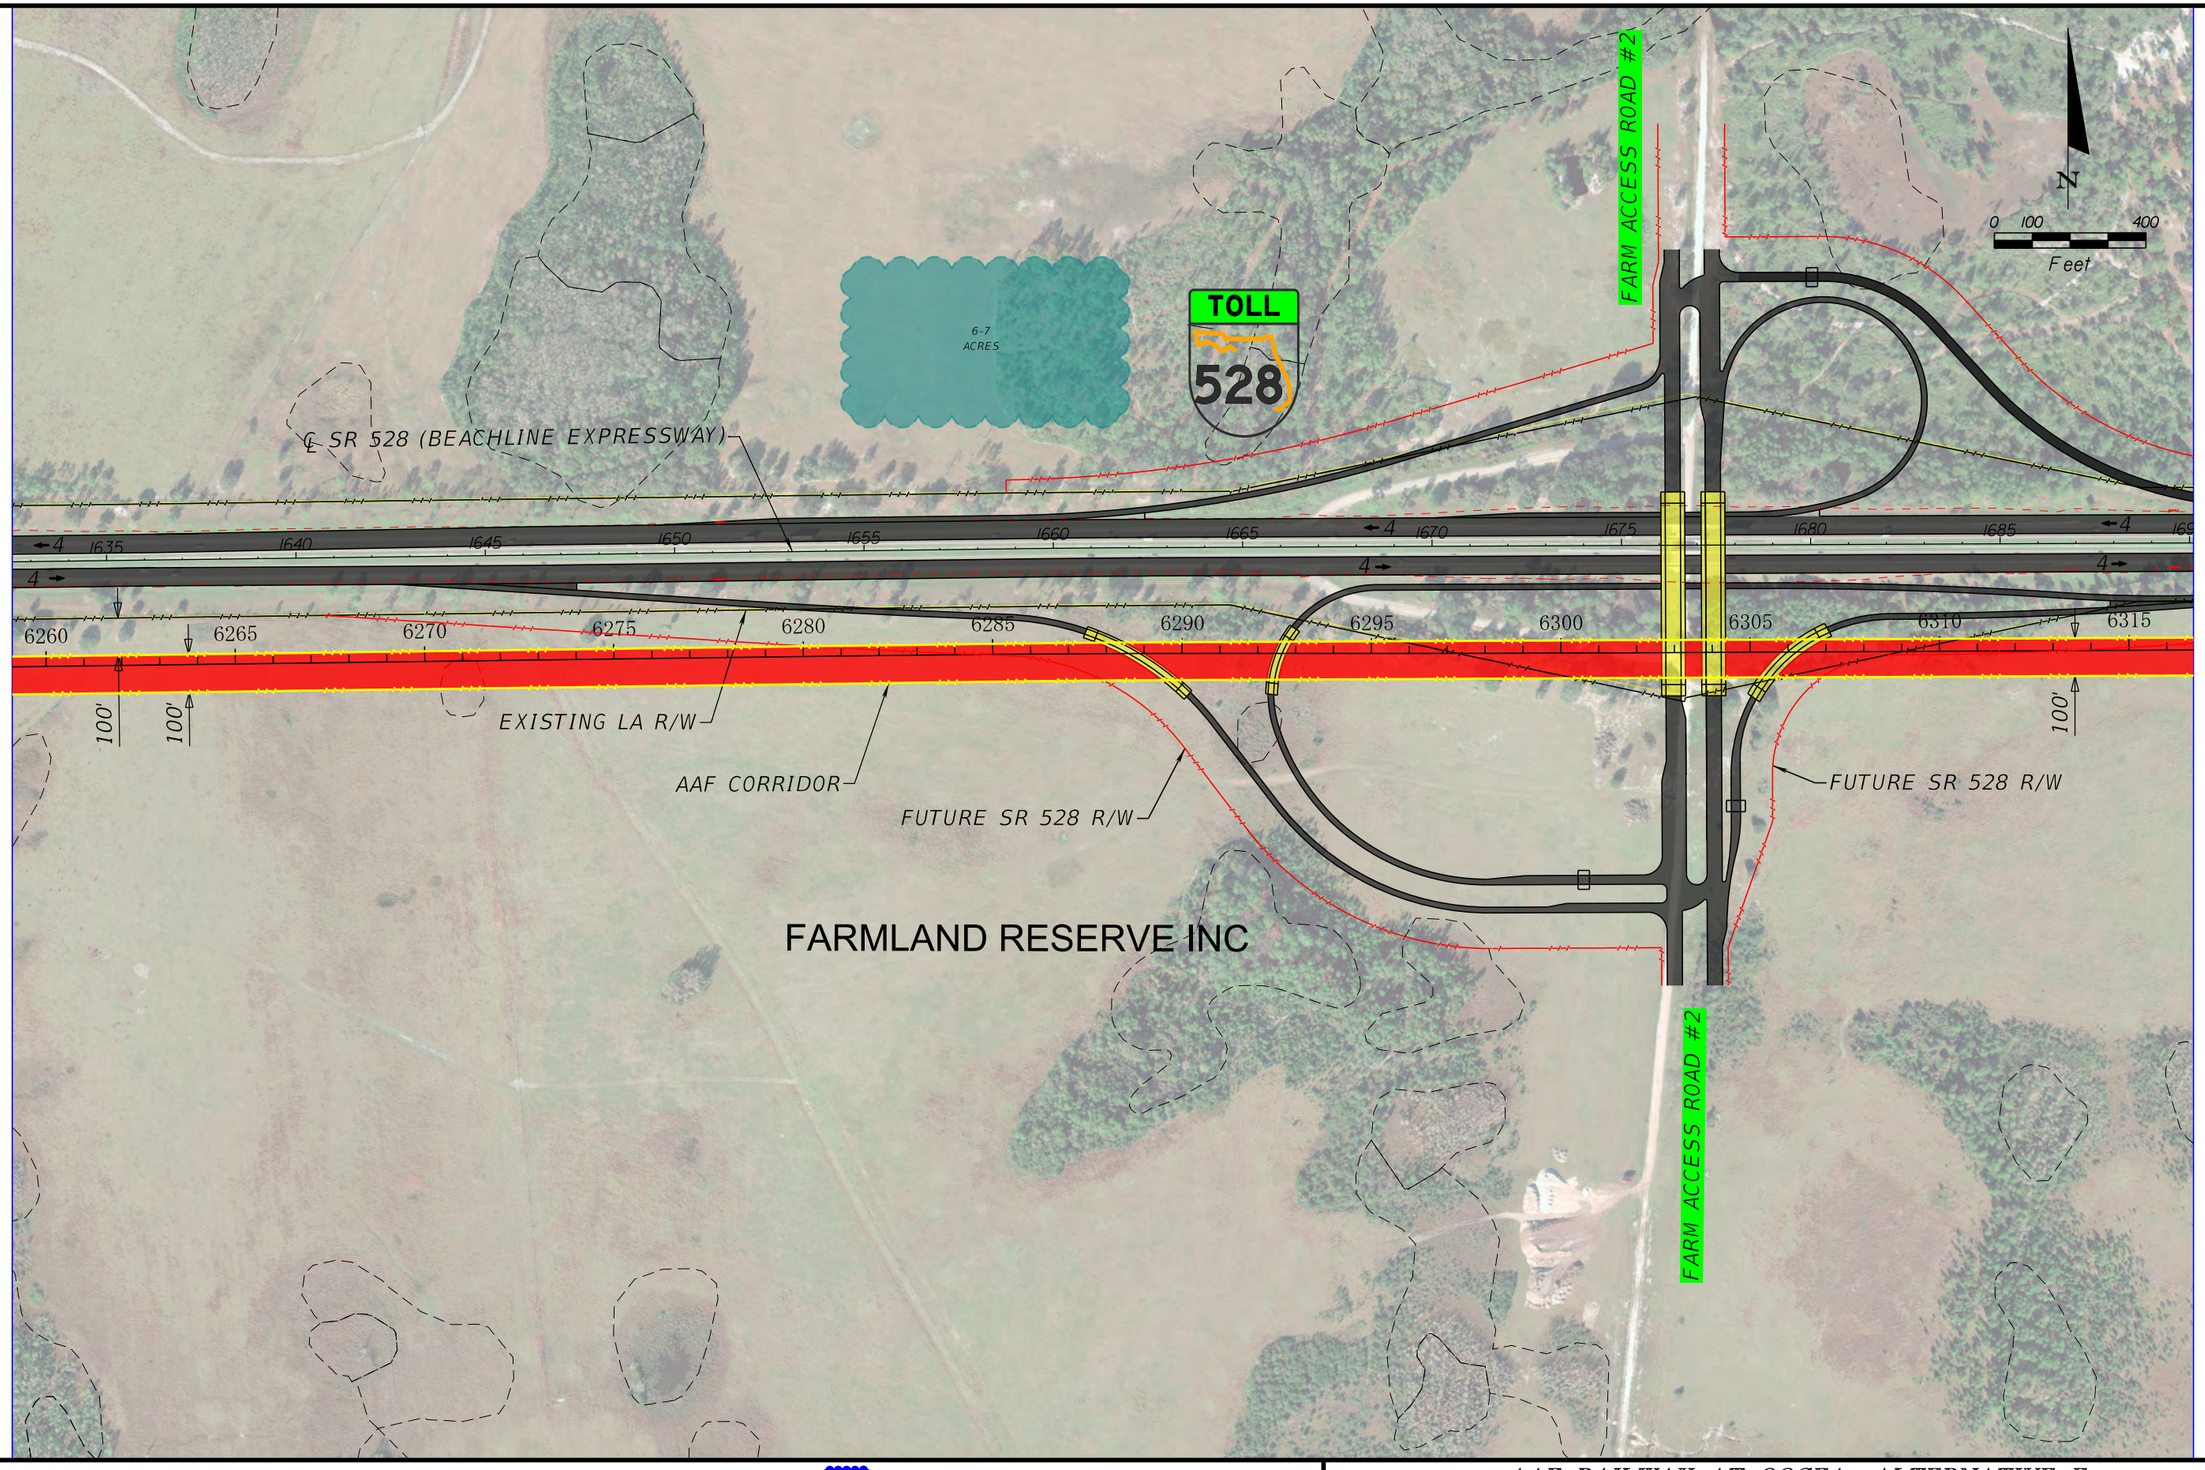

EXPLANATION OF FEATURES

- AAF AT GRADE (≤8')
- AAF ABOVE GRADE (>8')
- AAF IN BOX SECTION
- AAF BRIDGE
- ROADWAY BRIDGE
- EXIST POND
- PROPOSED POND BY AAF
- PROPOSED (ULTIMATE) POND BY OOCEA OR FDOT
- PROPOSED ROW (AAF)
- WETLAND BOUNDARY

AAF RAILWAY AT OOCEA, ALTERNATIVE E

ALL ABOARD FLORIDA INTERCITY PASSENGER RAIL PROJECT

U.S Department of Transportation
Federal Railroad Administration

$USER$ $DATE$ $TIME$ $FILE$

EXPLANATION OF FEATURES

- AAF AT GRADE (≤8')
- AAF ABOVE GRADE (>8')
- AAF IN BOX SECTION
- AAF BRIDGE
- ROADWAY BRIDGE
- EXIST POND
- PROPOSED POND BY AAF
- PROPOSED (ULTIMATE) POND BY OOCEA OR FDOT
- PROPOSED ROW (AAF)
- WETLAND BOUNDARY

AAF RAILWAY AT OOCEA, ALTERNATIVE E

ALL ABOARD FLORIDA INTERCITY PASSENGER RAIL PROJECT

U.S Department of Transportation
Federal Railroad Administration

$USERS $DATES $TIMES $FILES

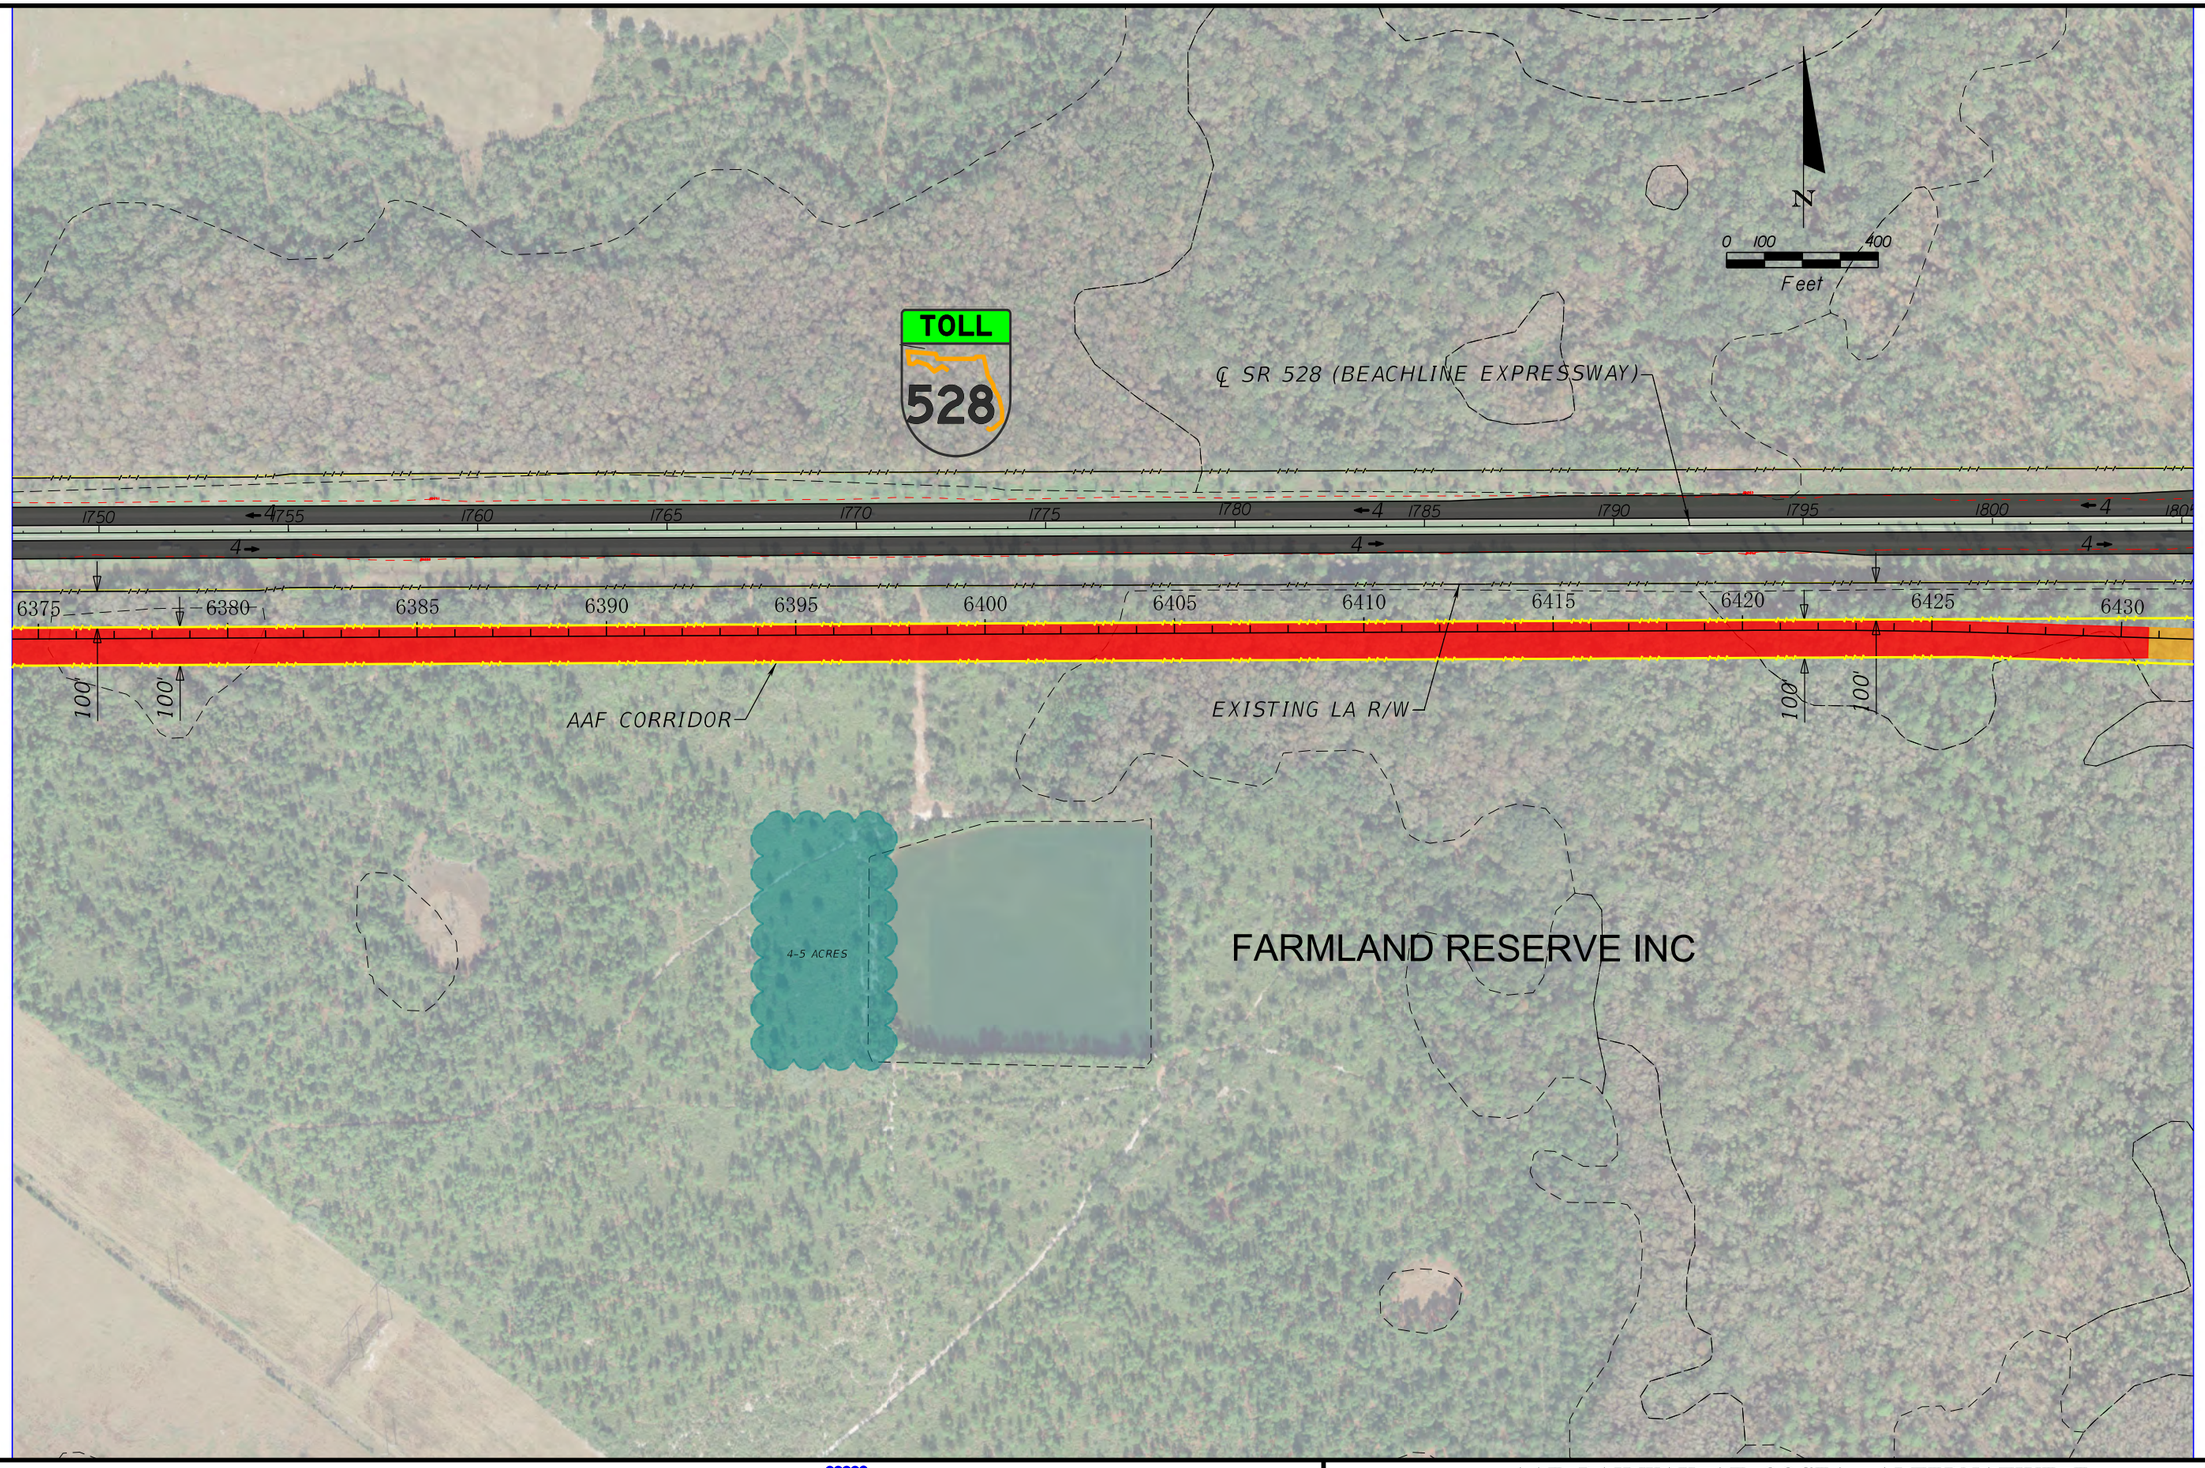

EXPLANATION OF FEATURES

- AAF AT GRADE (≤8')
- AAF ABOVE GRADE (>8')
- AAF IN BOX SECTION
- AAF BRIDGE
- ROADWAY BRIDGE
- EXIST POND
- PROPOSED POND BY AAF
- PROPOSED (ULTIMATE) POND BY OOCEA OR FDOT
- PROPOSED ROW (AAF)
- WETLAND BOUNDARY

AAF RAILWAY AT OOCEA, ALTERNATIVE E

ALL ABOARD FLORIDA INTERCITY PASSENGER RAIL PROJECT

U.S Department of Transportation
Federal Railroad Administration

$USERS $DATES $TIMES $FILES

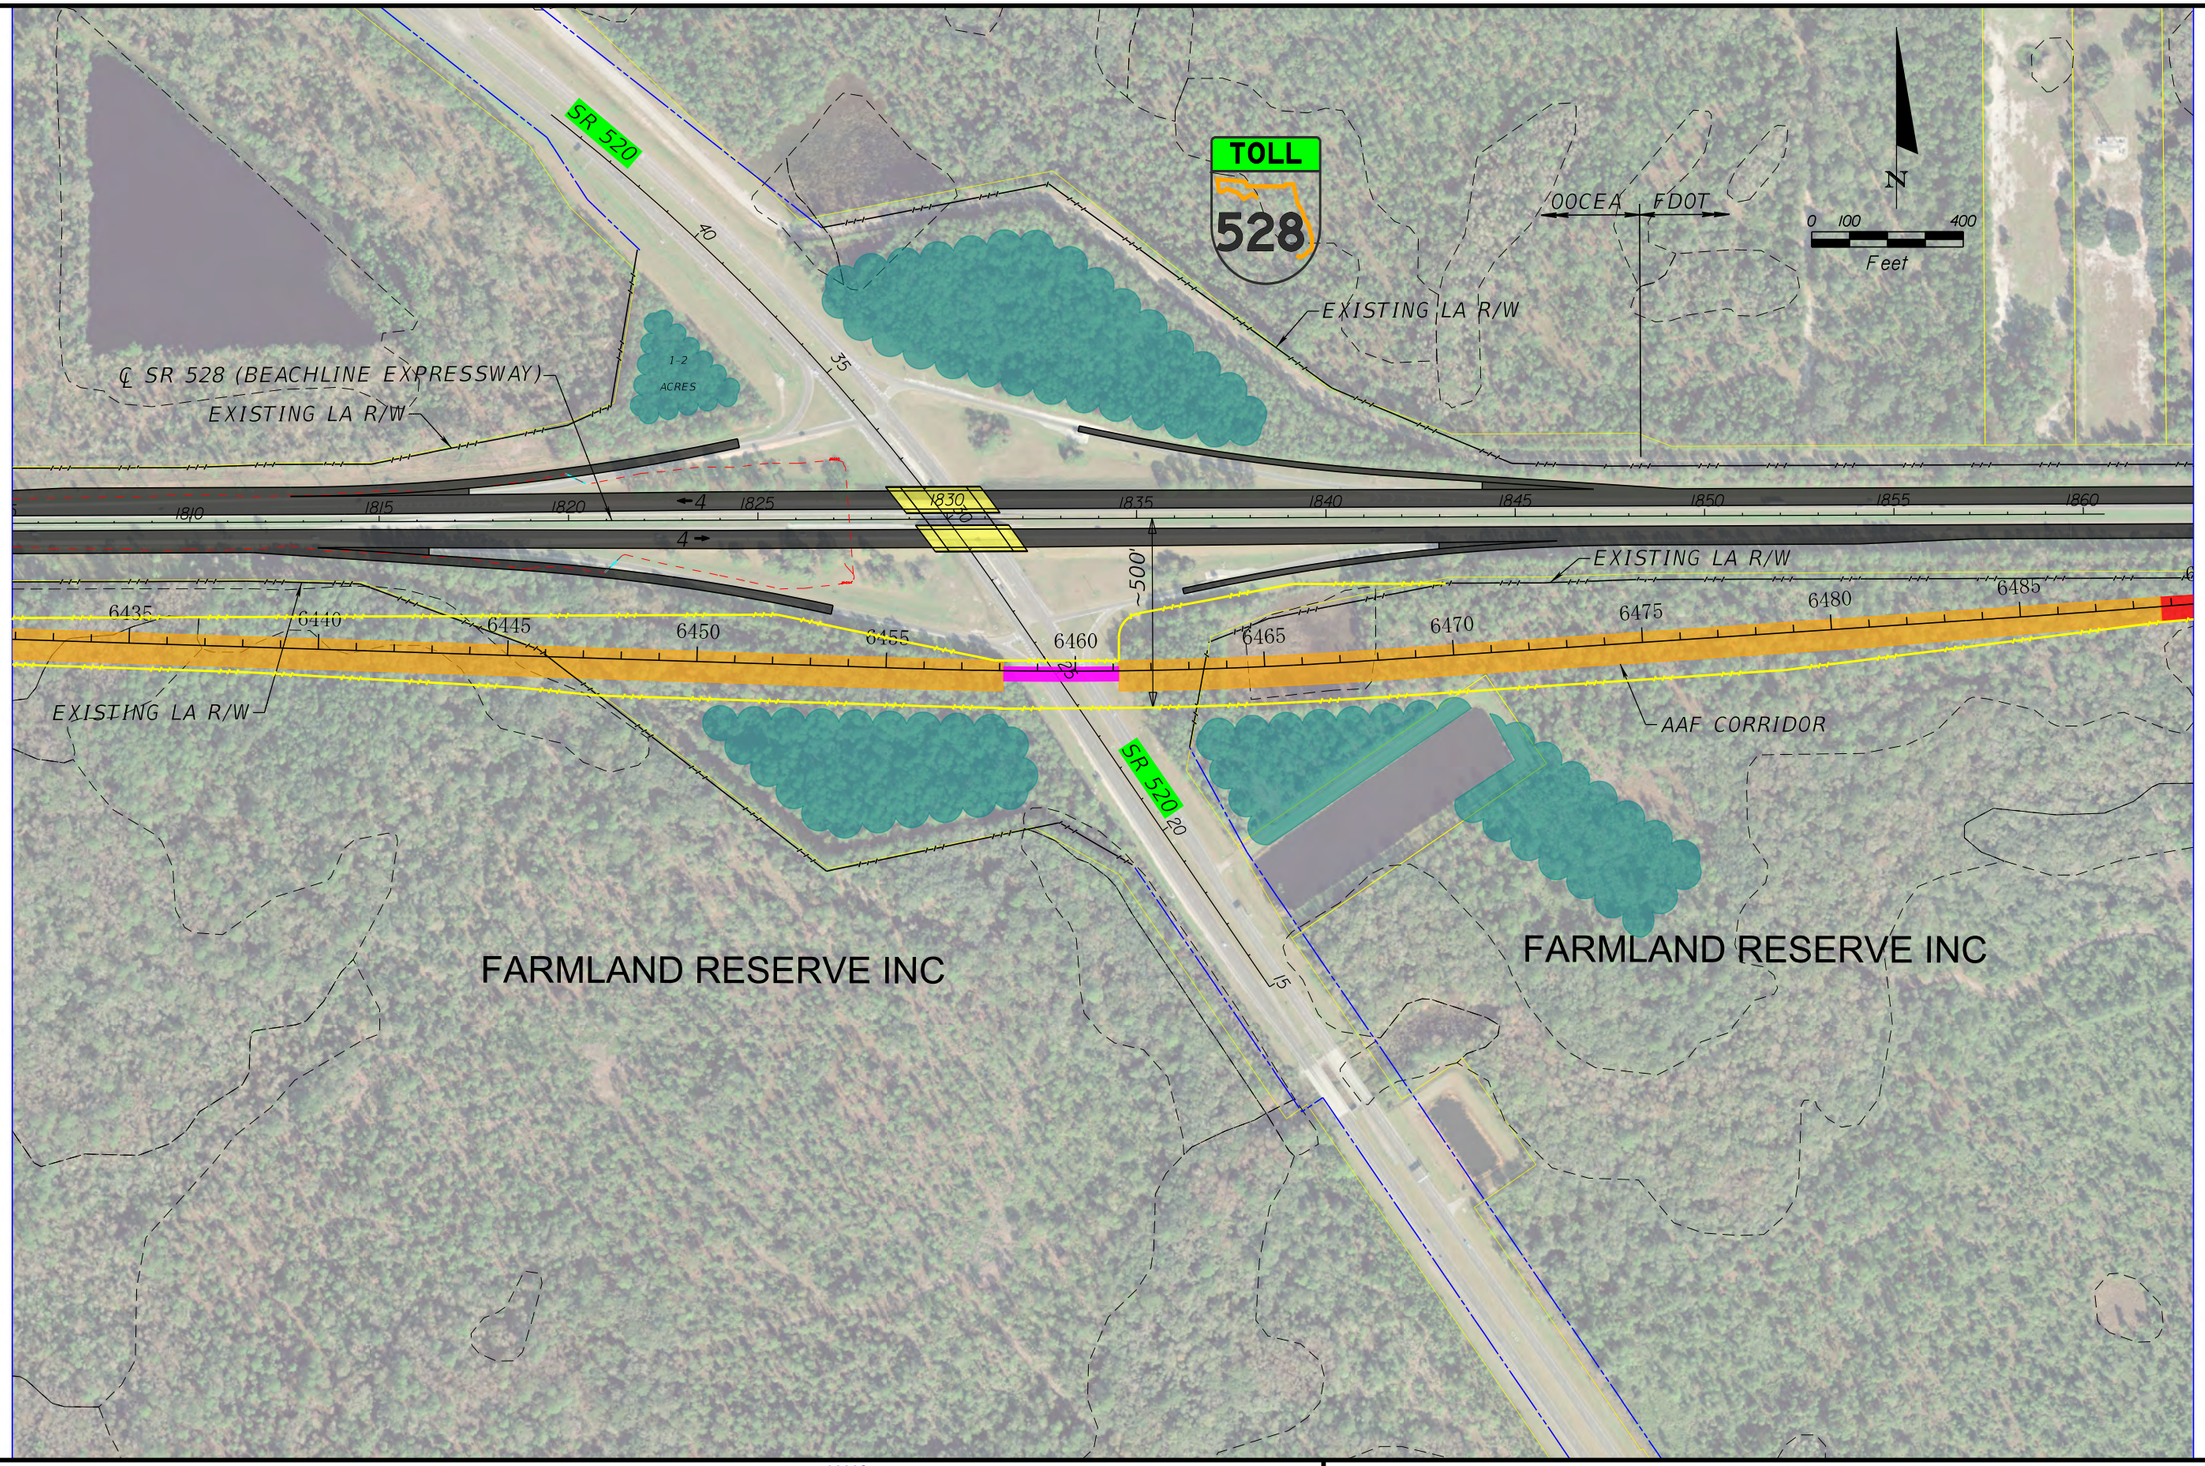

EXPLANATION OF FEATURES

- AAF AT GRADE (≤8')
- AAF ABOVE GRADE (>8')
- AAF IN BOX SECTION
- AAF BRIDGE
- ROADWAY BRIDGE
- EXIST POND
- PROPOSED POND BY AAF
- PROPOSED (ULTIMATE) POND BY OOCEA OR FDOT
- PROPOSED ROW (AAF)
- WETLAND BOUNDARY

AAF RAILWAY AT OOCEA, ALTERNATIVE E

ALL ABOARD FLORIDA INTERCITY PASSENGER RAIL PROJECT

U.S Department of Transportation
Federal Railroad Administration

$USER$ $DATE$ $TIME$ $FILE$

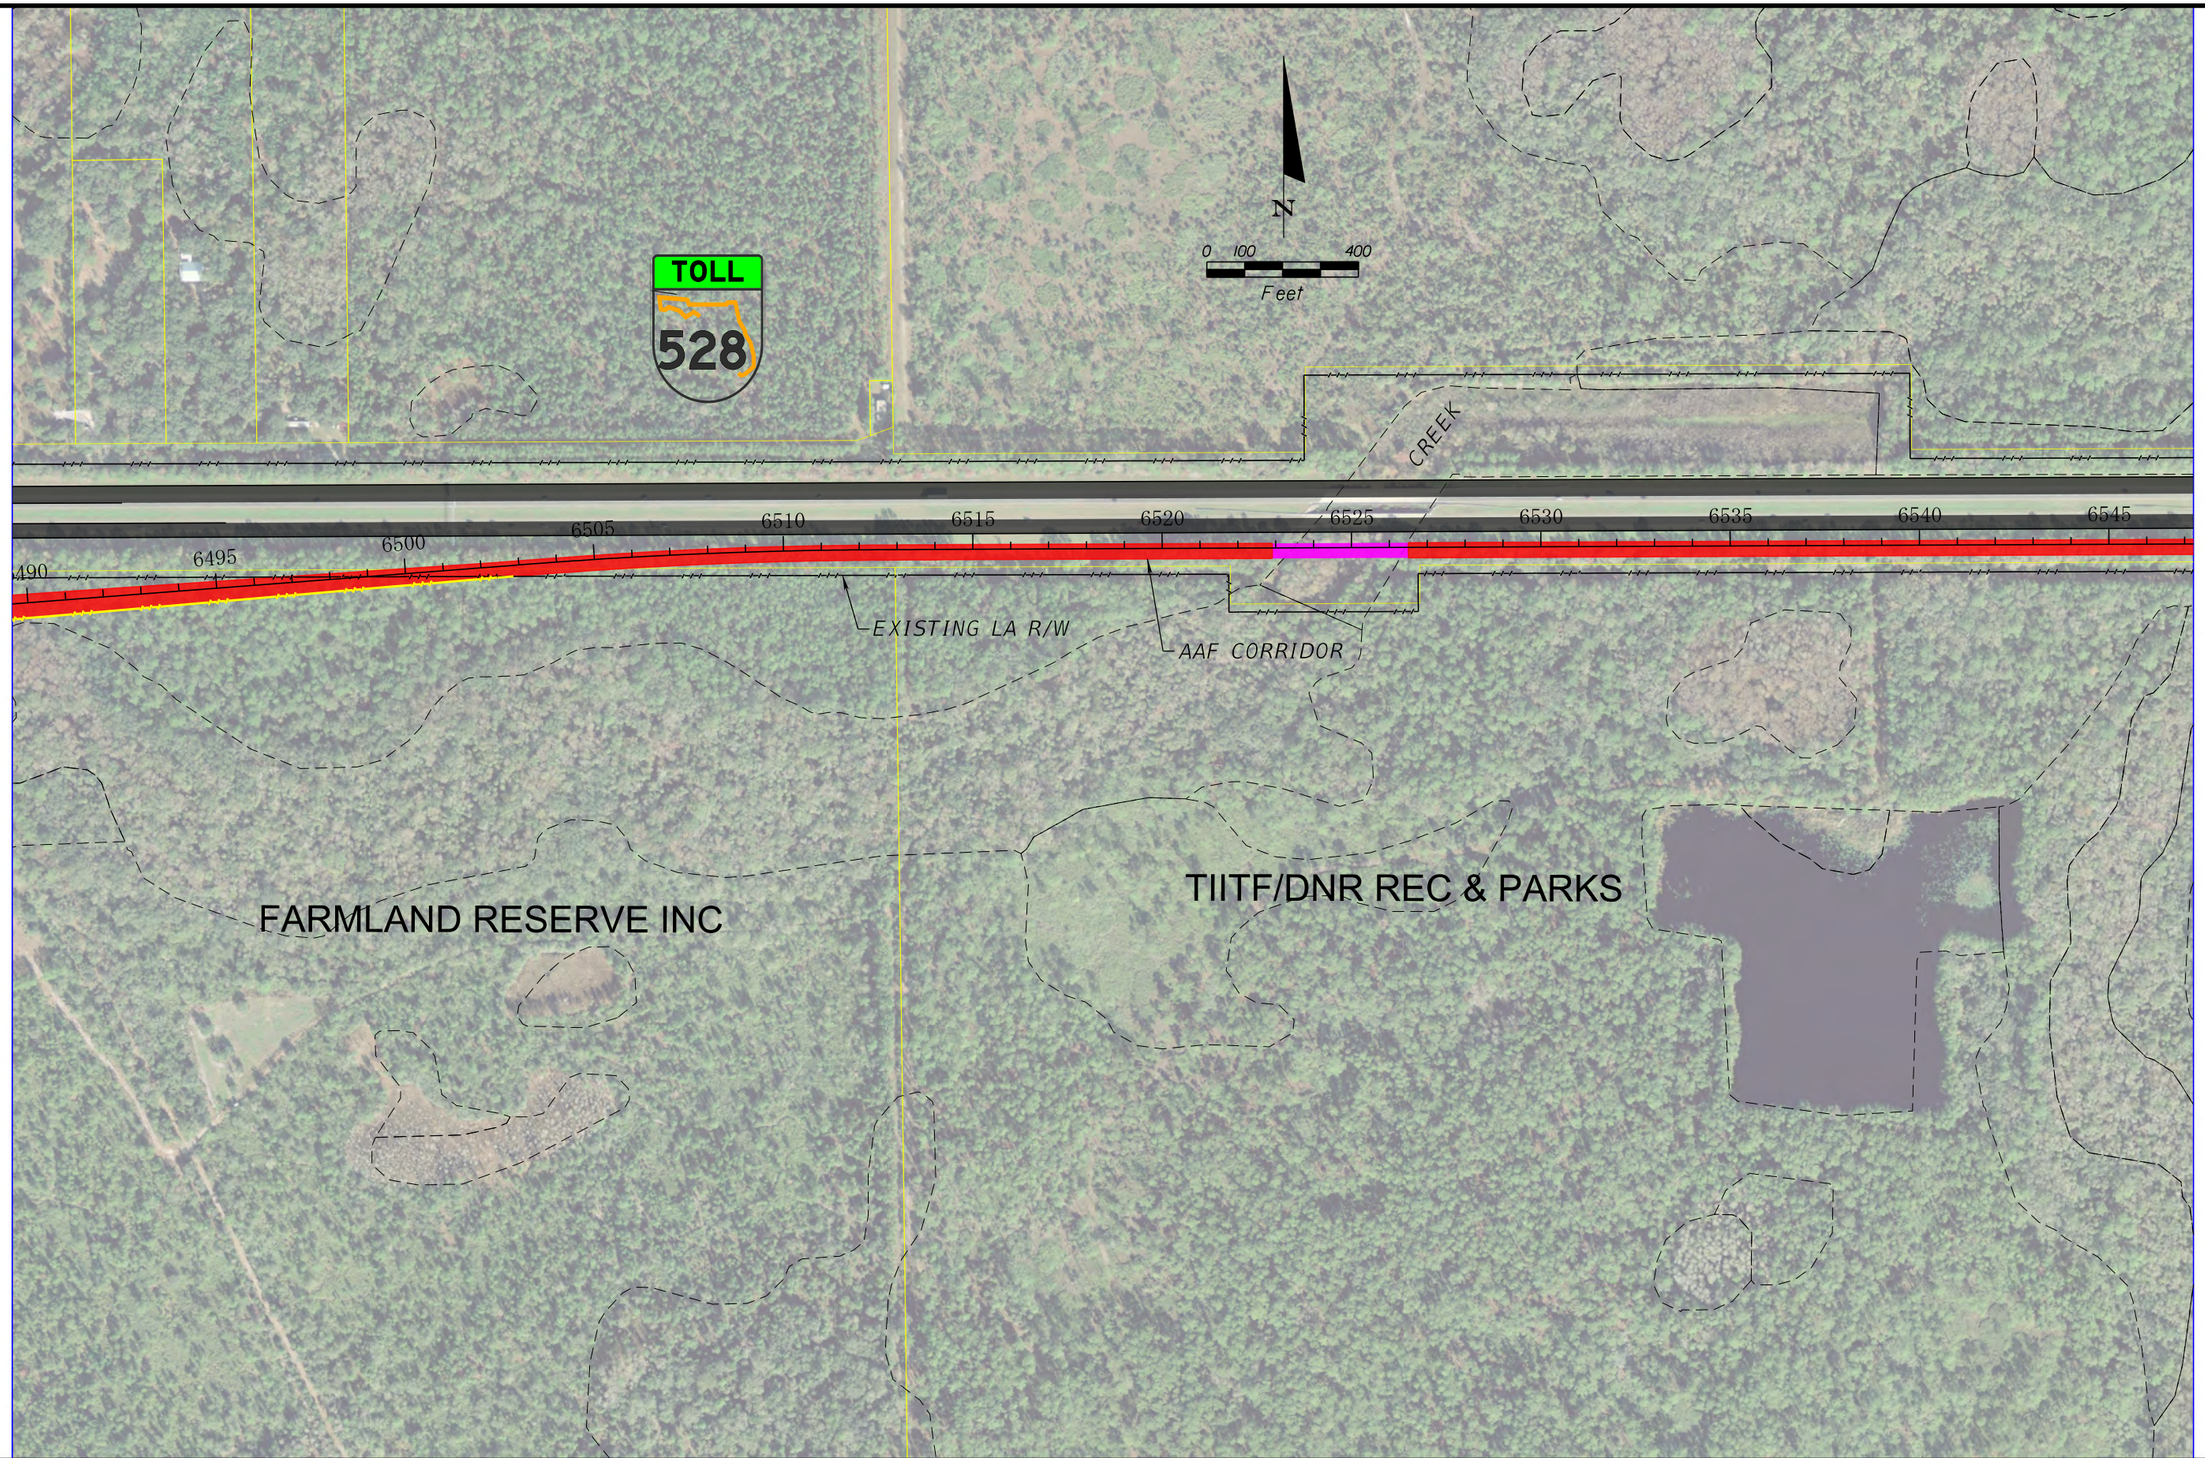

EXPLANATION OF FEATURES

- AAF AT GRADE (≤8')
- AAF ABOVE GRADE (>8')
- AAF IN BOX SECTION
- AAF BRIDGE
- ROADWAY BRIDGE
- EXIST POND
- PROPOSED POND BY AAF
- PROPOSED (ULTIMATE) POND BY OOCEA OR FDOT
- PROPOSED ROW (AAF)
- WETLAND BOUNDARY

AAF RAILWAY AT OOCEA, ALTERNATIVE E

ALL ABOARD FLORIDA INTERCITY PASSENGER RAIL PROJECT

U.S Department of Transportation
Federal Railroad Administration

$USERS $DATES $TIMES $FILES