APPENDIX S-A-4

WIGWAM AVENUE MSF MODIFICATION

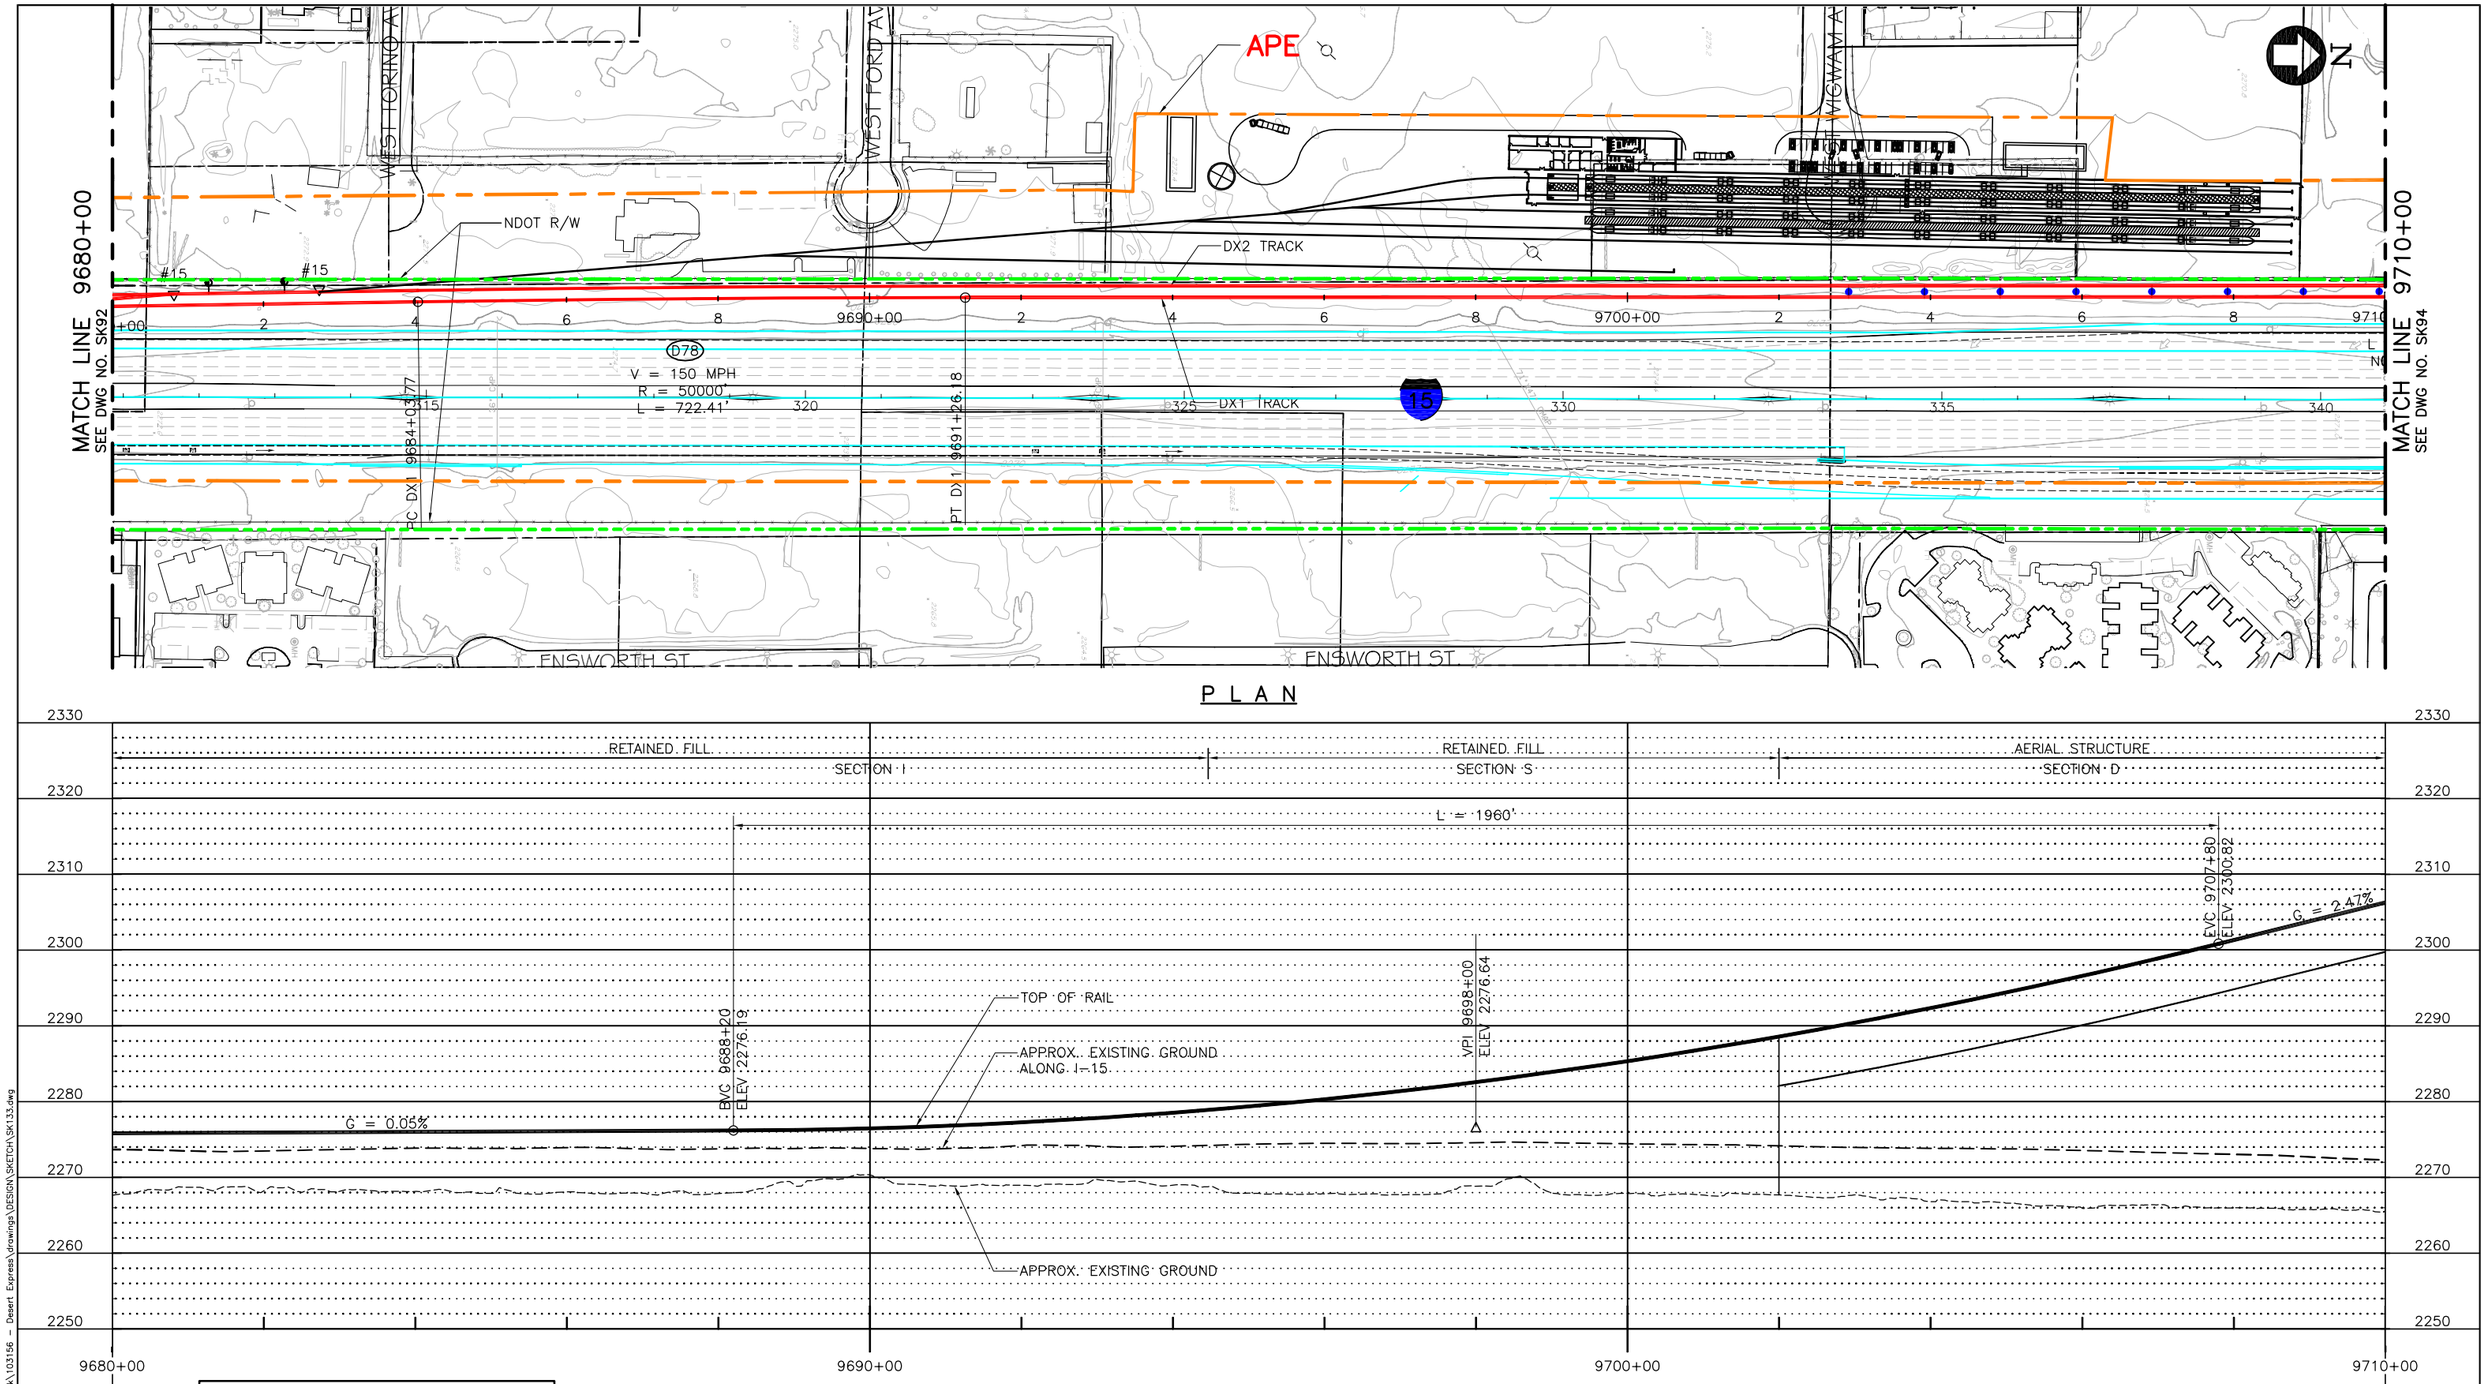

IN-PROGRESS
05MAY10

REV	DATE	BY	SUB	APP	DESCRIPTION

DESIGNED BY	
DRAWN BY	
CHECKED BY	
IN CHARGE	
DATE	05MAY10

EARTH TECH | AECOM

2101 Webster St., Suite 1000
Oakland, CA 94612
Phone: (510) 419-6000
Fax: (510) 419-5355

S-A-4-1

DESERTXPRESS
VICTORVILLE TO LAS VEGAS

WIGWAM MSF

MODIFIED TO FIT APE

CADD FILENAME	SK133.dwg
SIZE	D
SCALE	1"=100'H; 1"=10'V
CONTRACT NO.	
REV.	A
SHEET NO.	SK133
PAGE NO.	

lucrat May 05, 2010 – 11:19am L:\work\103156 – Desert Express\drawings\DESIGN\SKETCH\SK133.dwg