Appendix 3.3.3-A2

Alternative A, E-W Corridor CFX Portion Plans

AAF RAILWAY AT OOCEA ALTERNATIVE A PLANSET

AAF RAILWAY AT OOCEA ALTERNATIVE A

ALL ABOARD FLORIDA INTERCITY PASSENGER RAIL PROJECT

U.S Department of Transportation

Federal Railroad Administration

$USER$ $DATE$ $TIME$ $FILE$

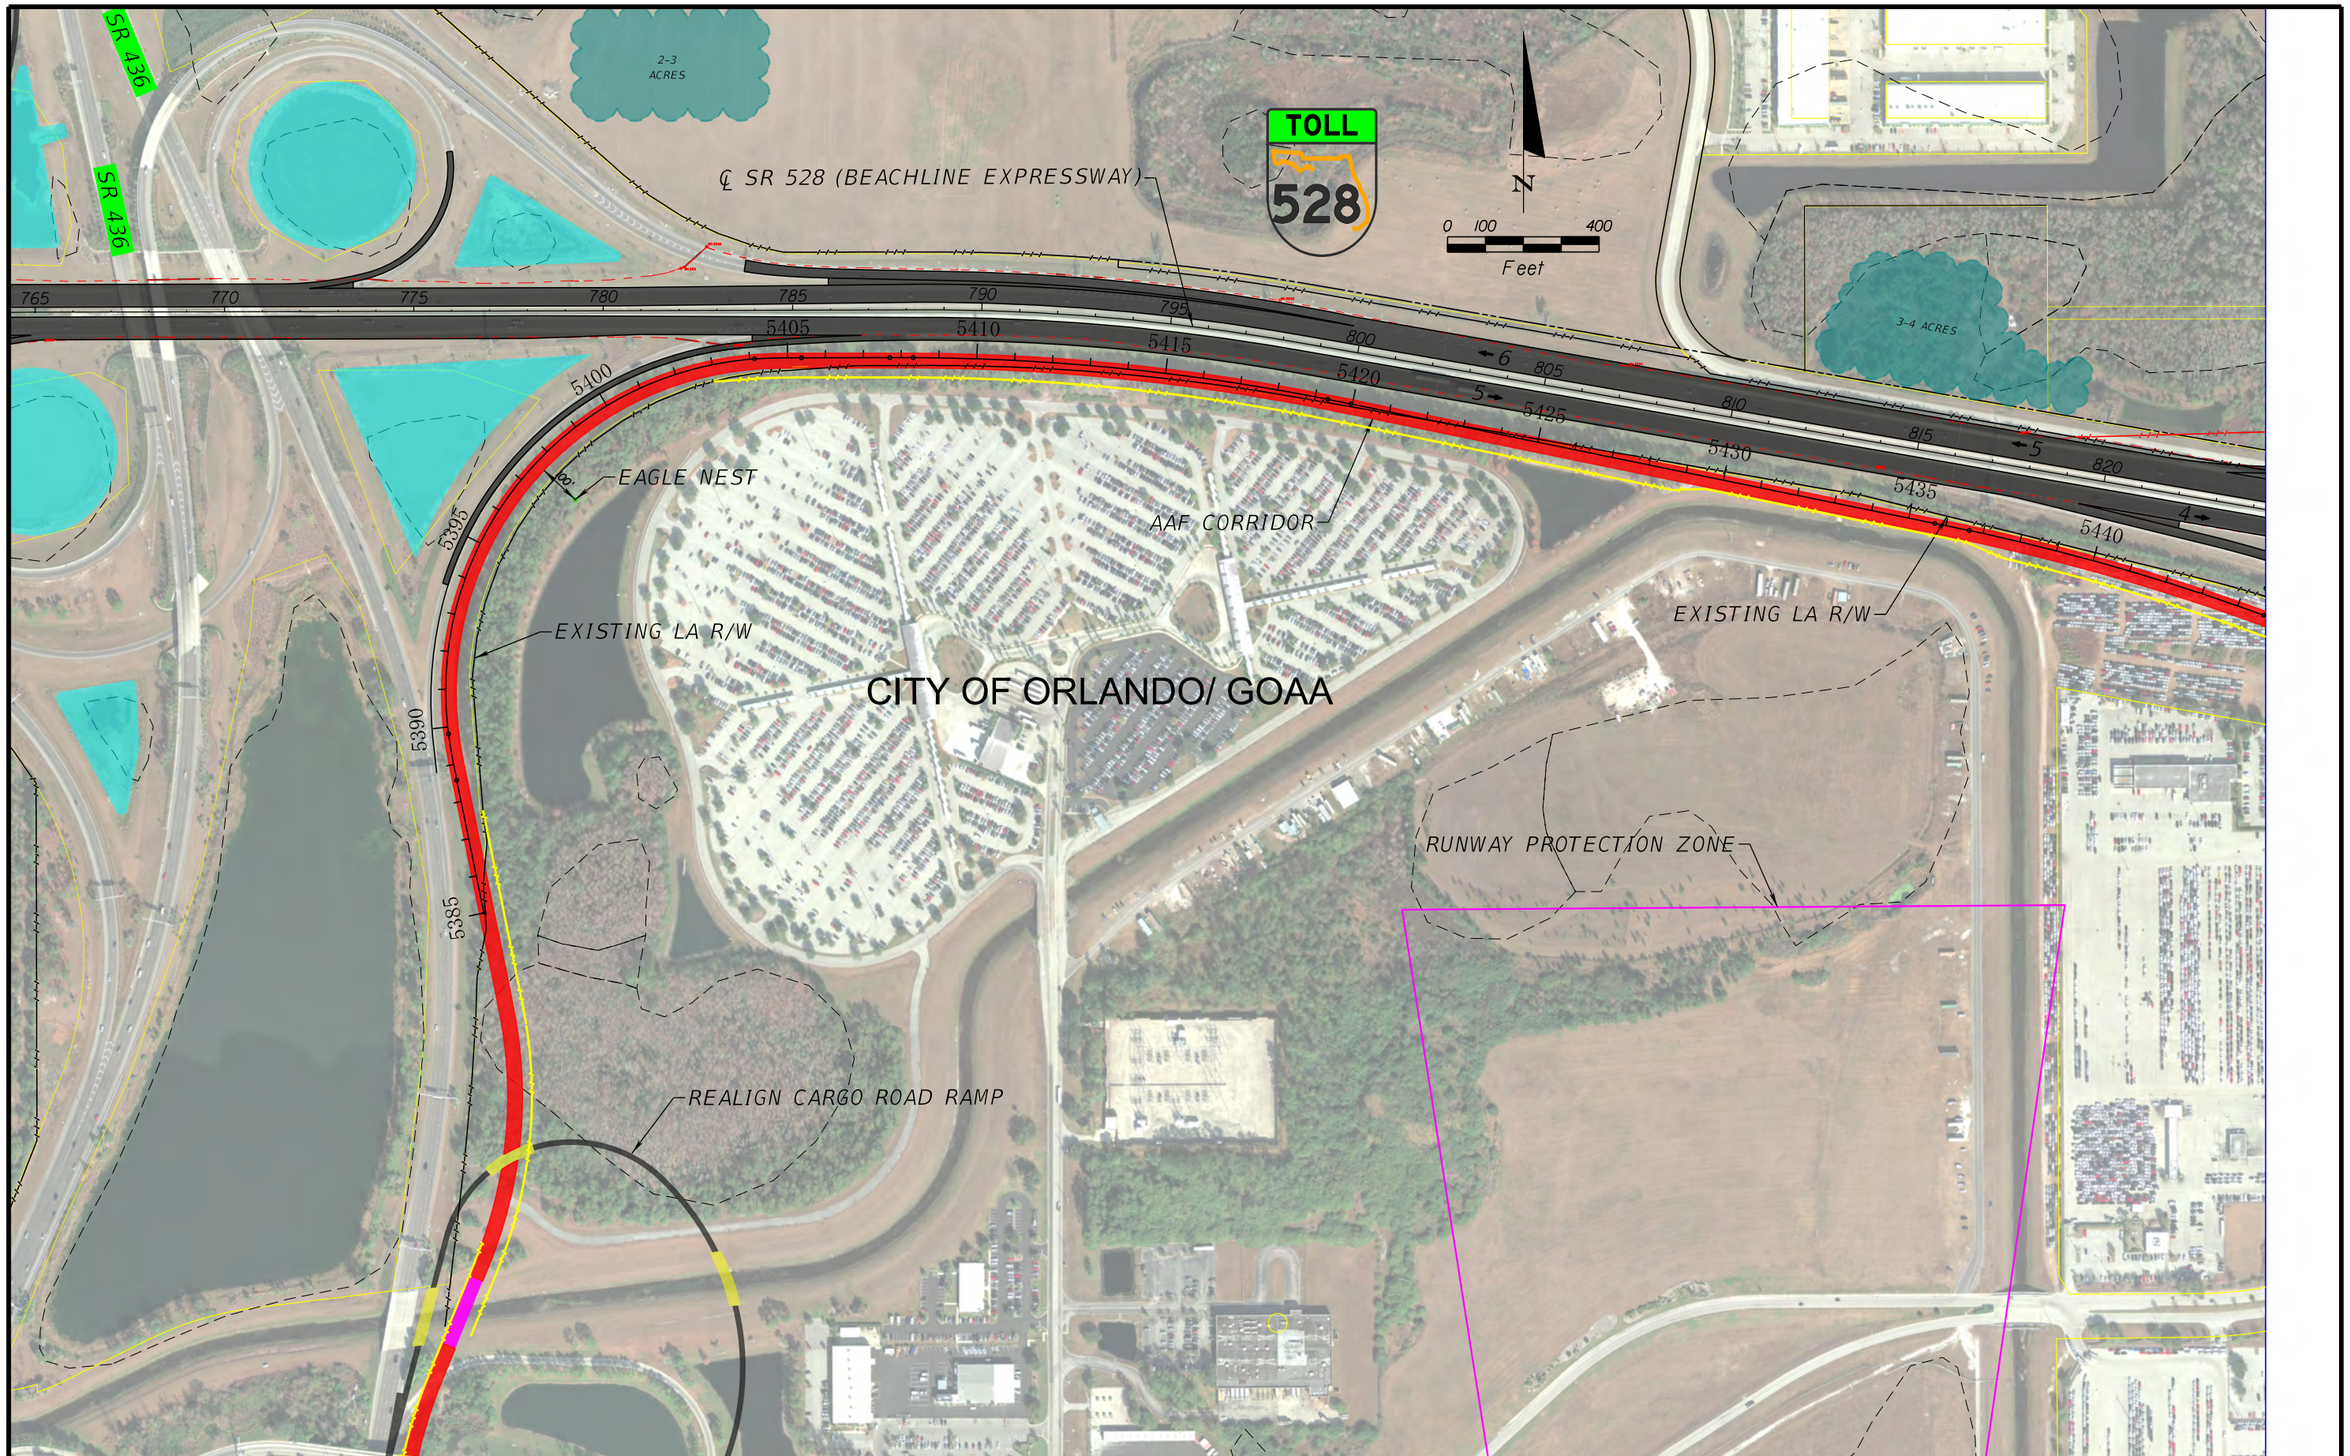

EXPLANATION OF FEATURES

- AAF AT GRADE (≤8')
- AAF ABOVE GRADE (>8')
- AAF IN BOX SECTION
- AAF BRIDGE
- ROADWAY BRIDGE
- EXIST POND
- PROPOSED POND BY AAF
- PROPOSED (ULTIMATE) POND BY OOCEA OR FDOT
- PROPOSED ROW (AAF)
- WETLAND BOUNDARY

AAF RAILWAY AT OOCEA - ALL ALTERNATIVES

ALL ABOARD FLORIDA INTERCITY PASSENGER RAIL PROJECT

0 100 400 FT

U.S Department of Transportation
Federal Railroad Administration

$USER$ $DATE$ $TIME$ $FILE$

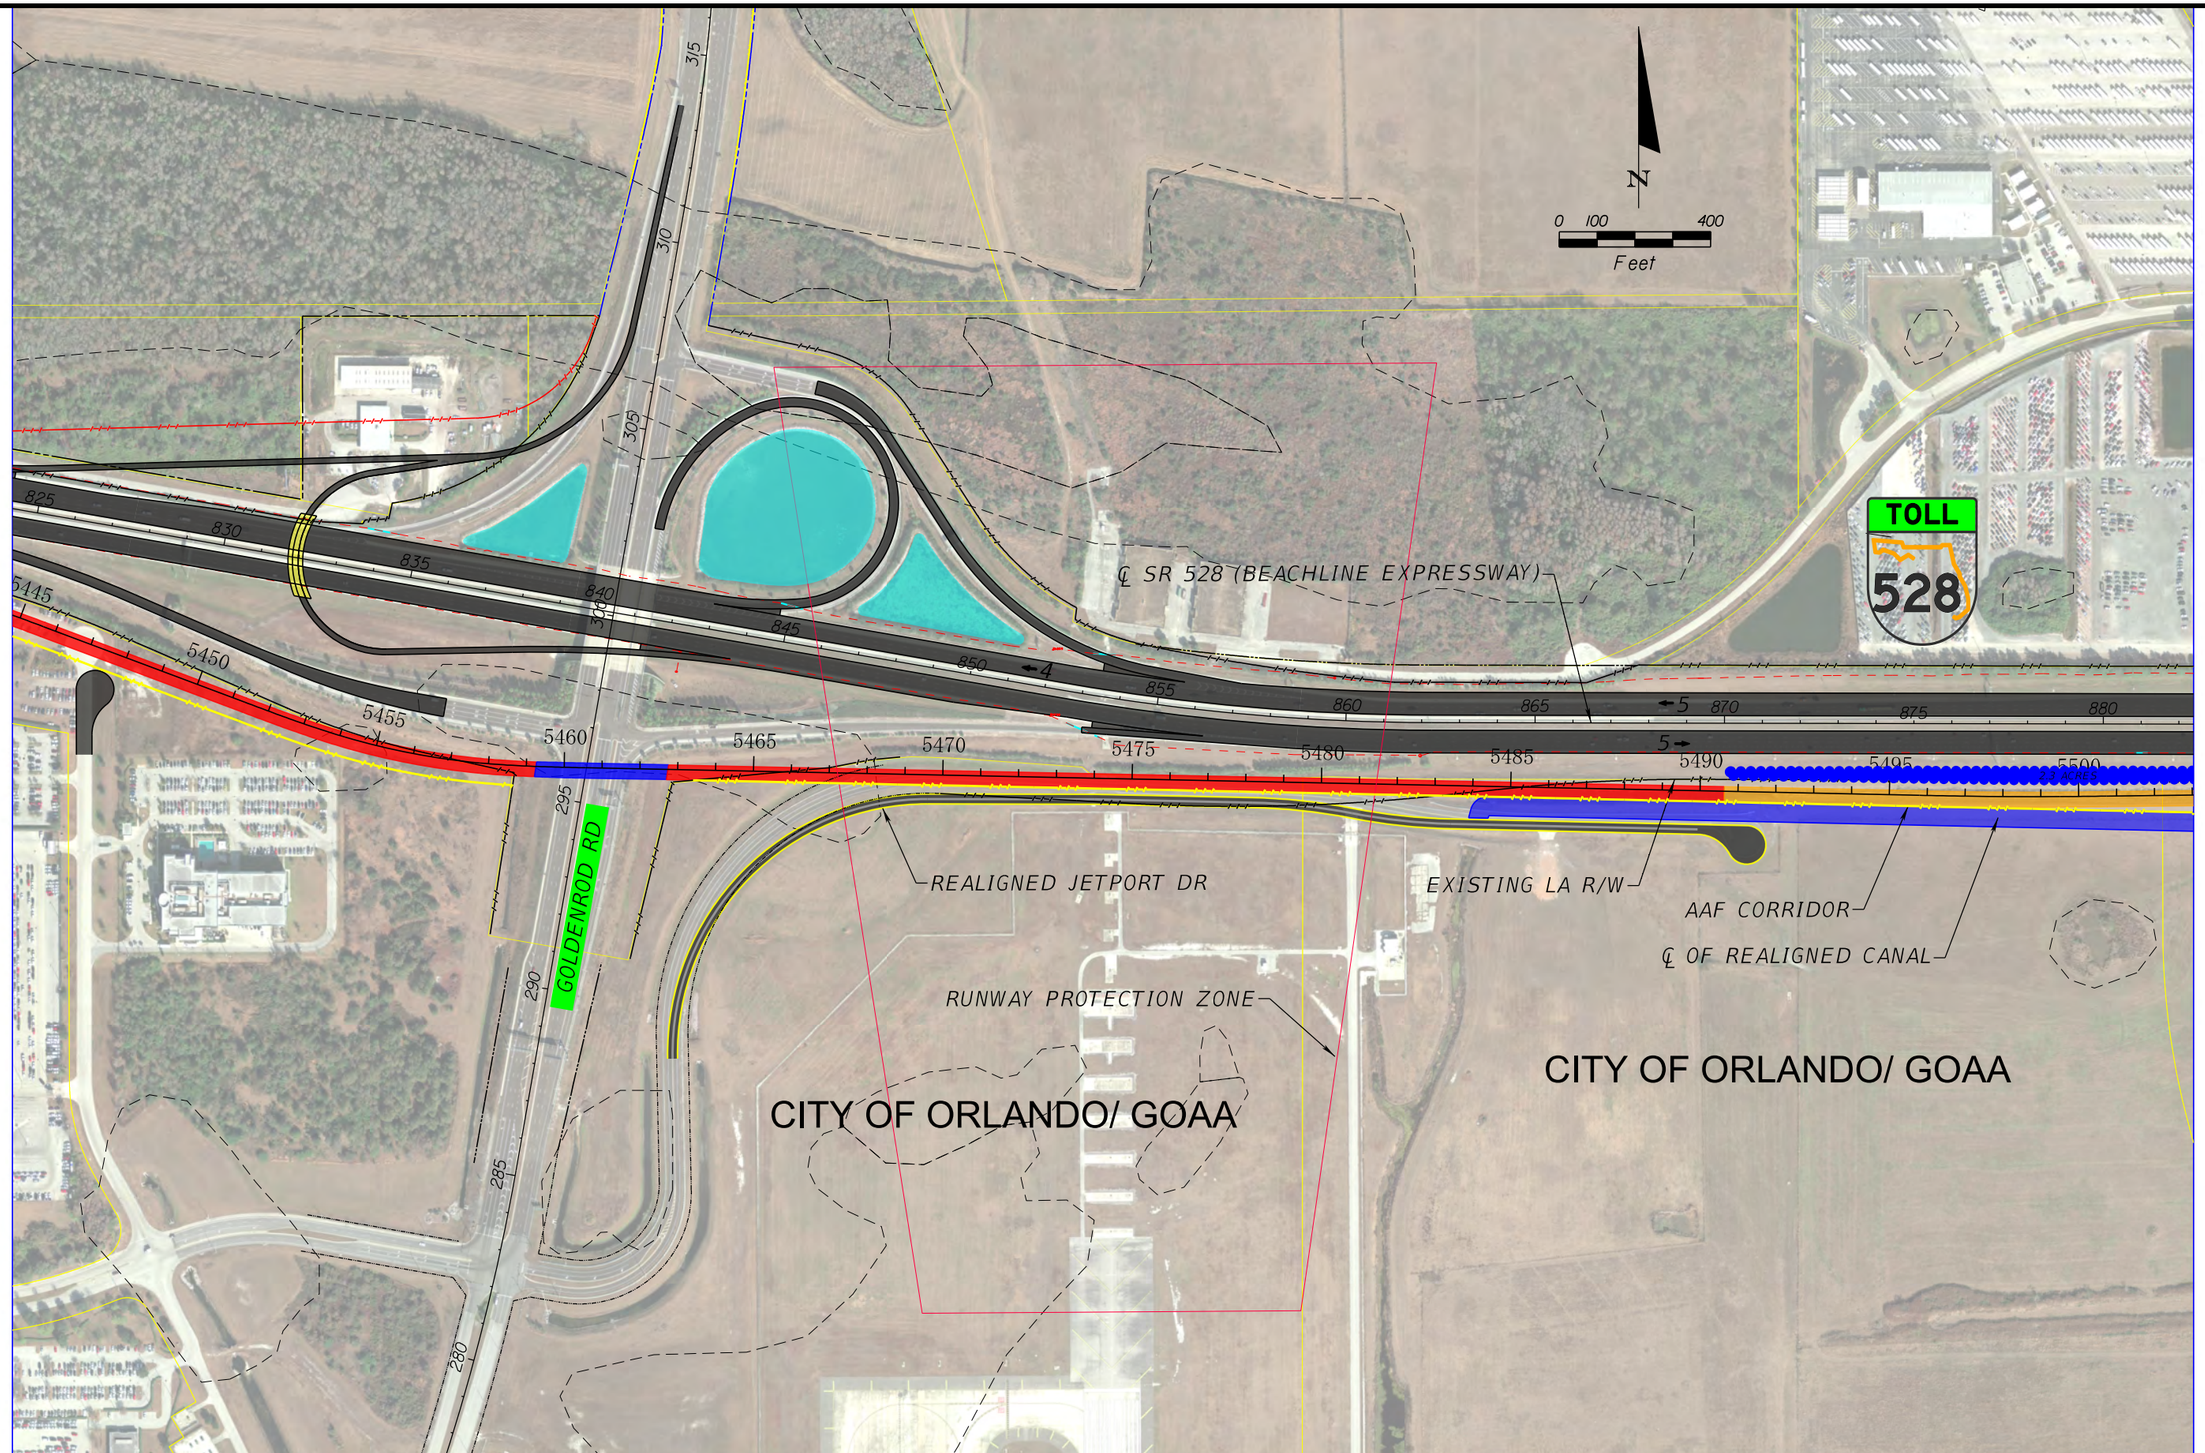

EXPLANATION OF FEATURES

- AAF AT GRADE (≤8')
- AAF ABOVE GRADE (>8')
- AAF IN BOX SECTION
- AAF BRIDGE
- ROADWAY BRIDGE
- EXIST POND
- PROPOSED POND BY AAF
- PROPOSED (ULTIMATE) POND BY OOCEA OR FDOT
- PROPOSED ROW (AAF)
- WETLAND BOUNDARY

AAF RAILWAY AT OOCEA - ALL ALTERNATIVES

ALL ABOARD FLORIDA INTERCITY PASSENGER RAIL PROJECT

0 100 400 FT

U.S Department of Transportation
Federal Railroad Administration

$USERS $DATES $TIMES $FILES

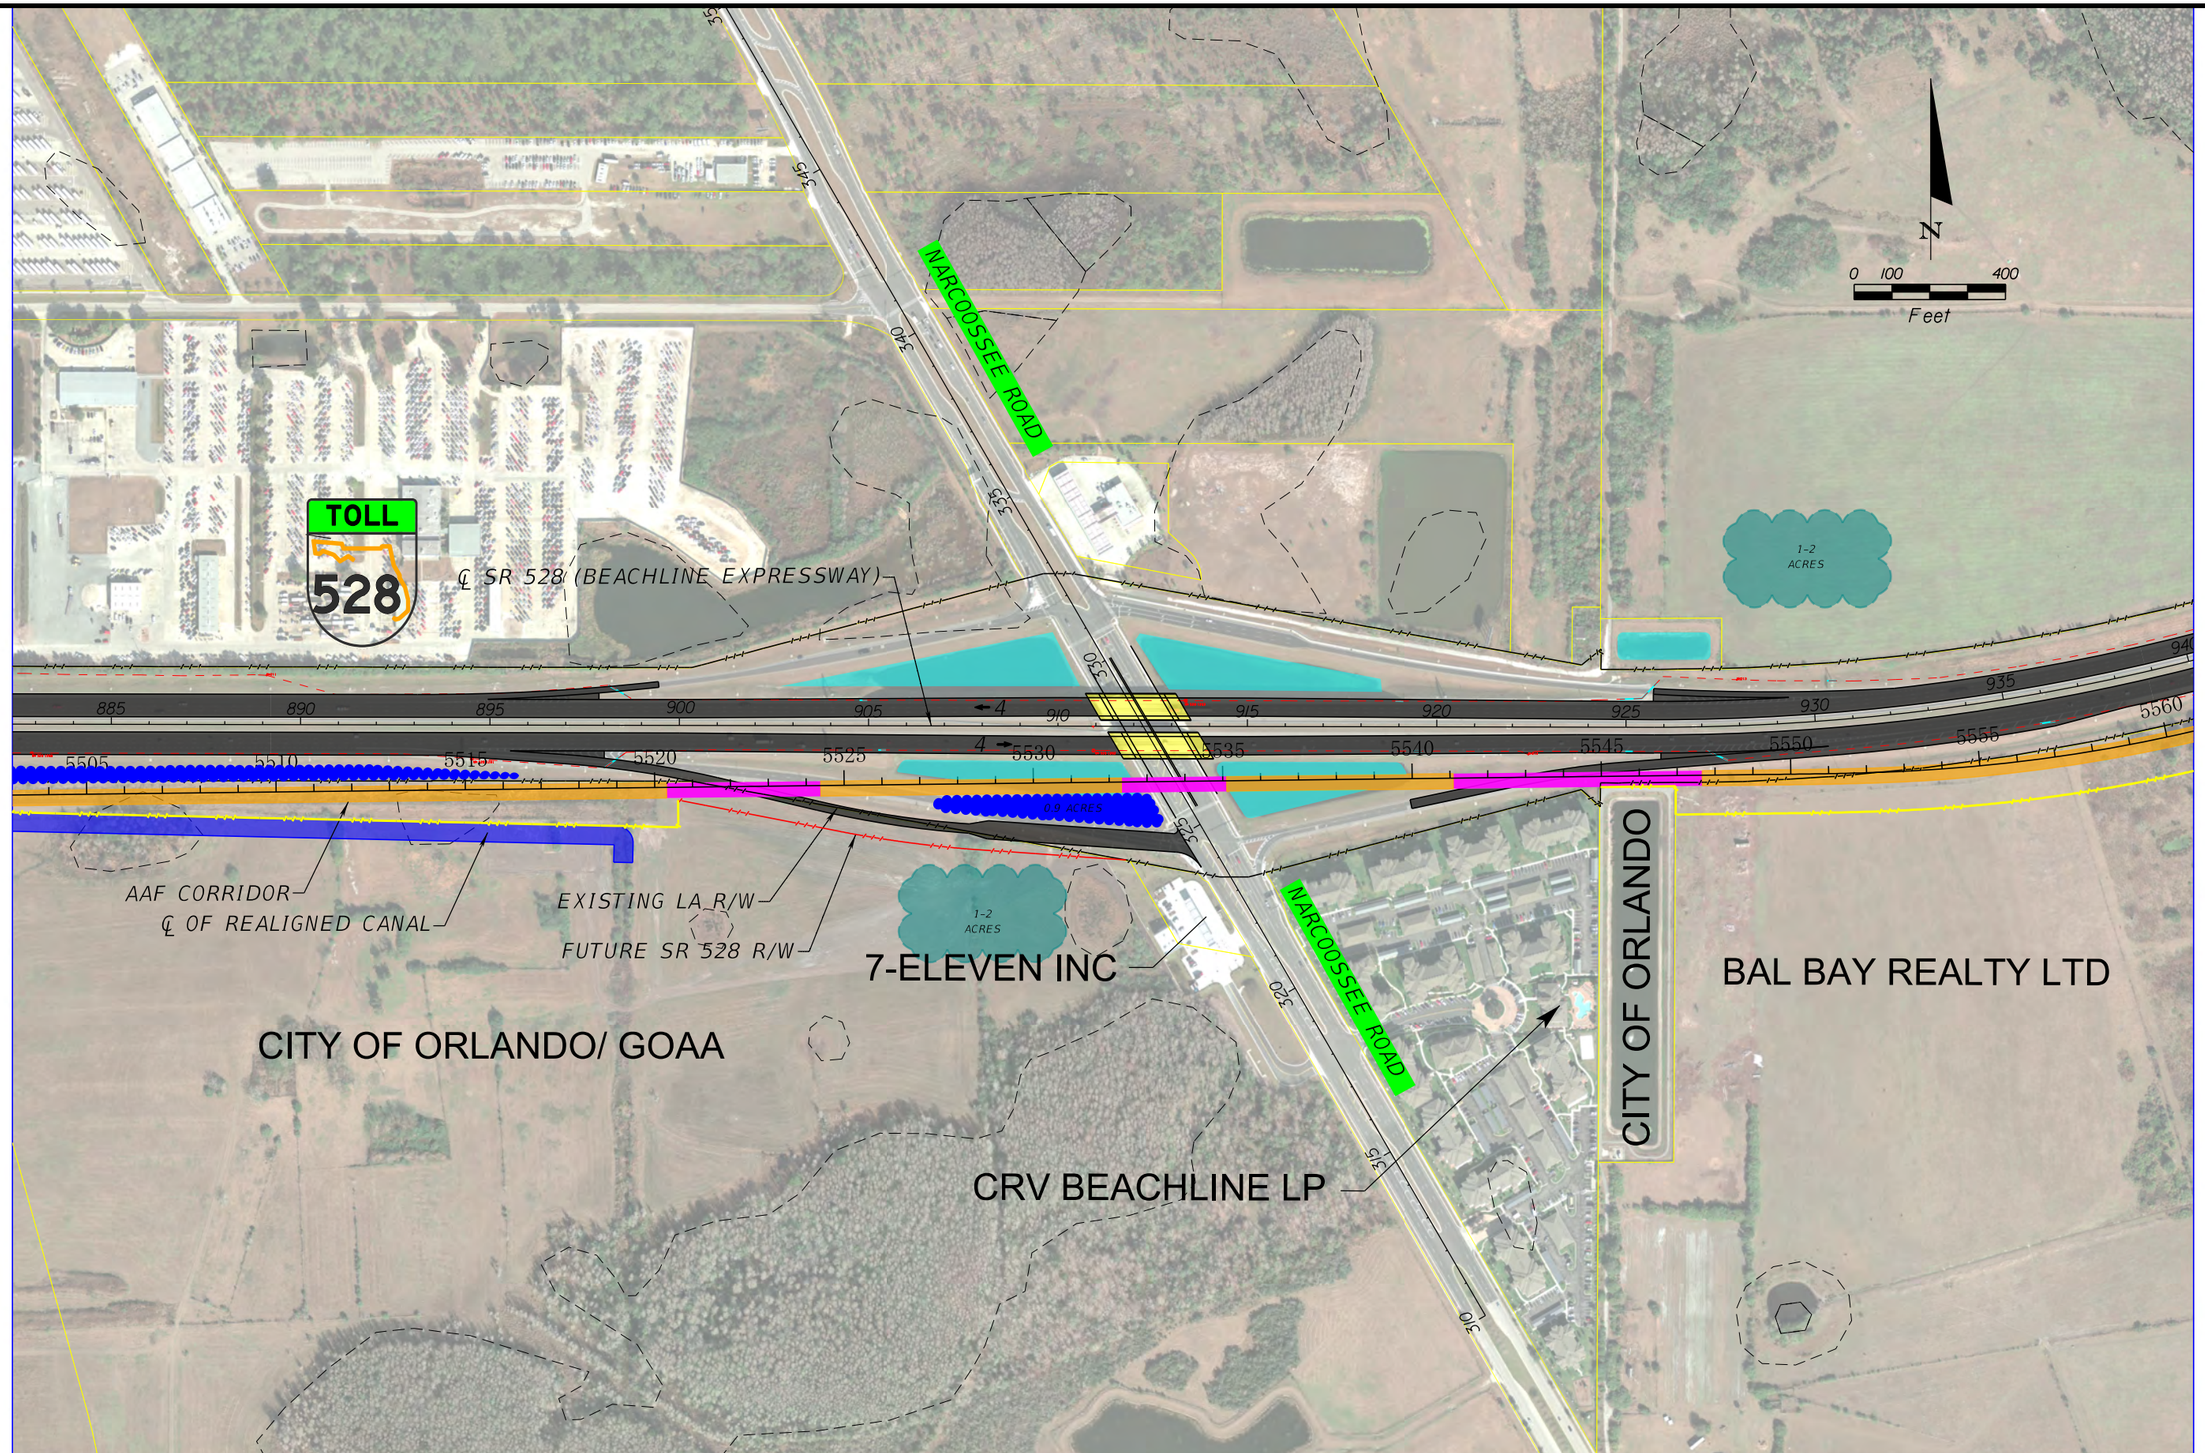

EXPLANATION OF FEATURES

- AAF AT GRADE (≤8')
- AAF ABOVE GRADE (>8')
- AAF IN BOX SECTION
- AAF BRIDGE
- ROADWAY BRIDGE
- EXIST POND
- PROPOSED POND BY AAF
- PROPOSED (ULTIMATE) POND BY OOCEA OR FDOT
- PROPOSED ROW (AAF)
- WETLAND BOUNDARY

AAF RAILWAY AT OOCEA - ALL ALTERNATIVES

ALL ABOARD FLORIDA INTERCITY PASSENGER RAIL PROJECT

0 100 400 FT

U.S Department of Transportation
Federal Railroad Administration

$USERS $DATES $TIMES $FILES

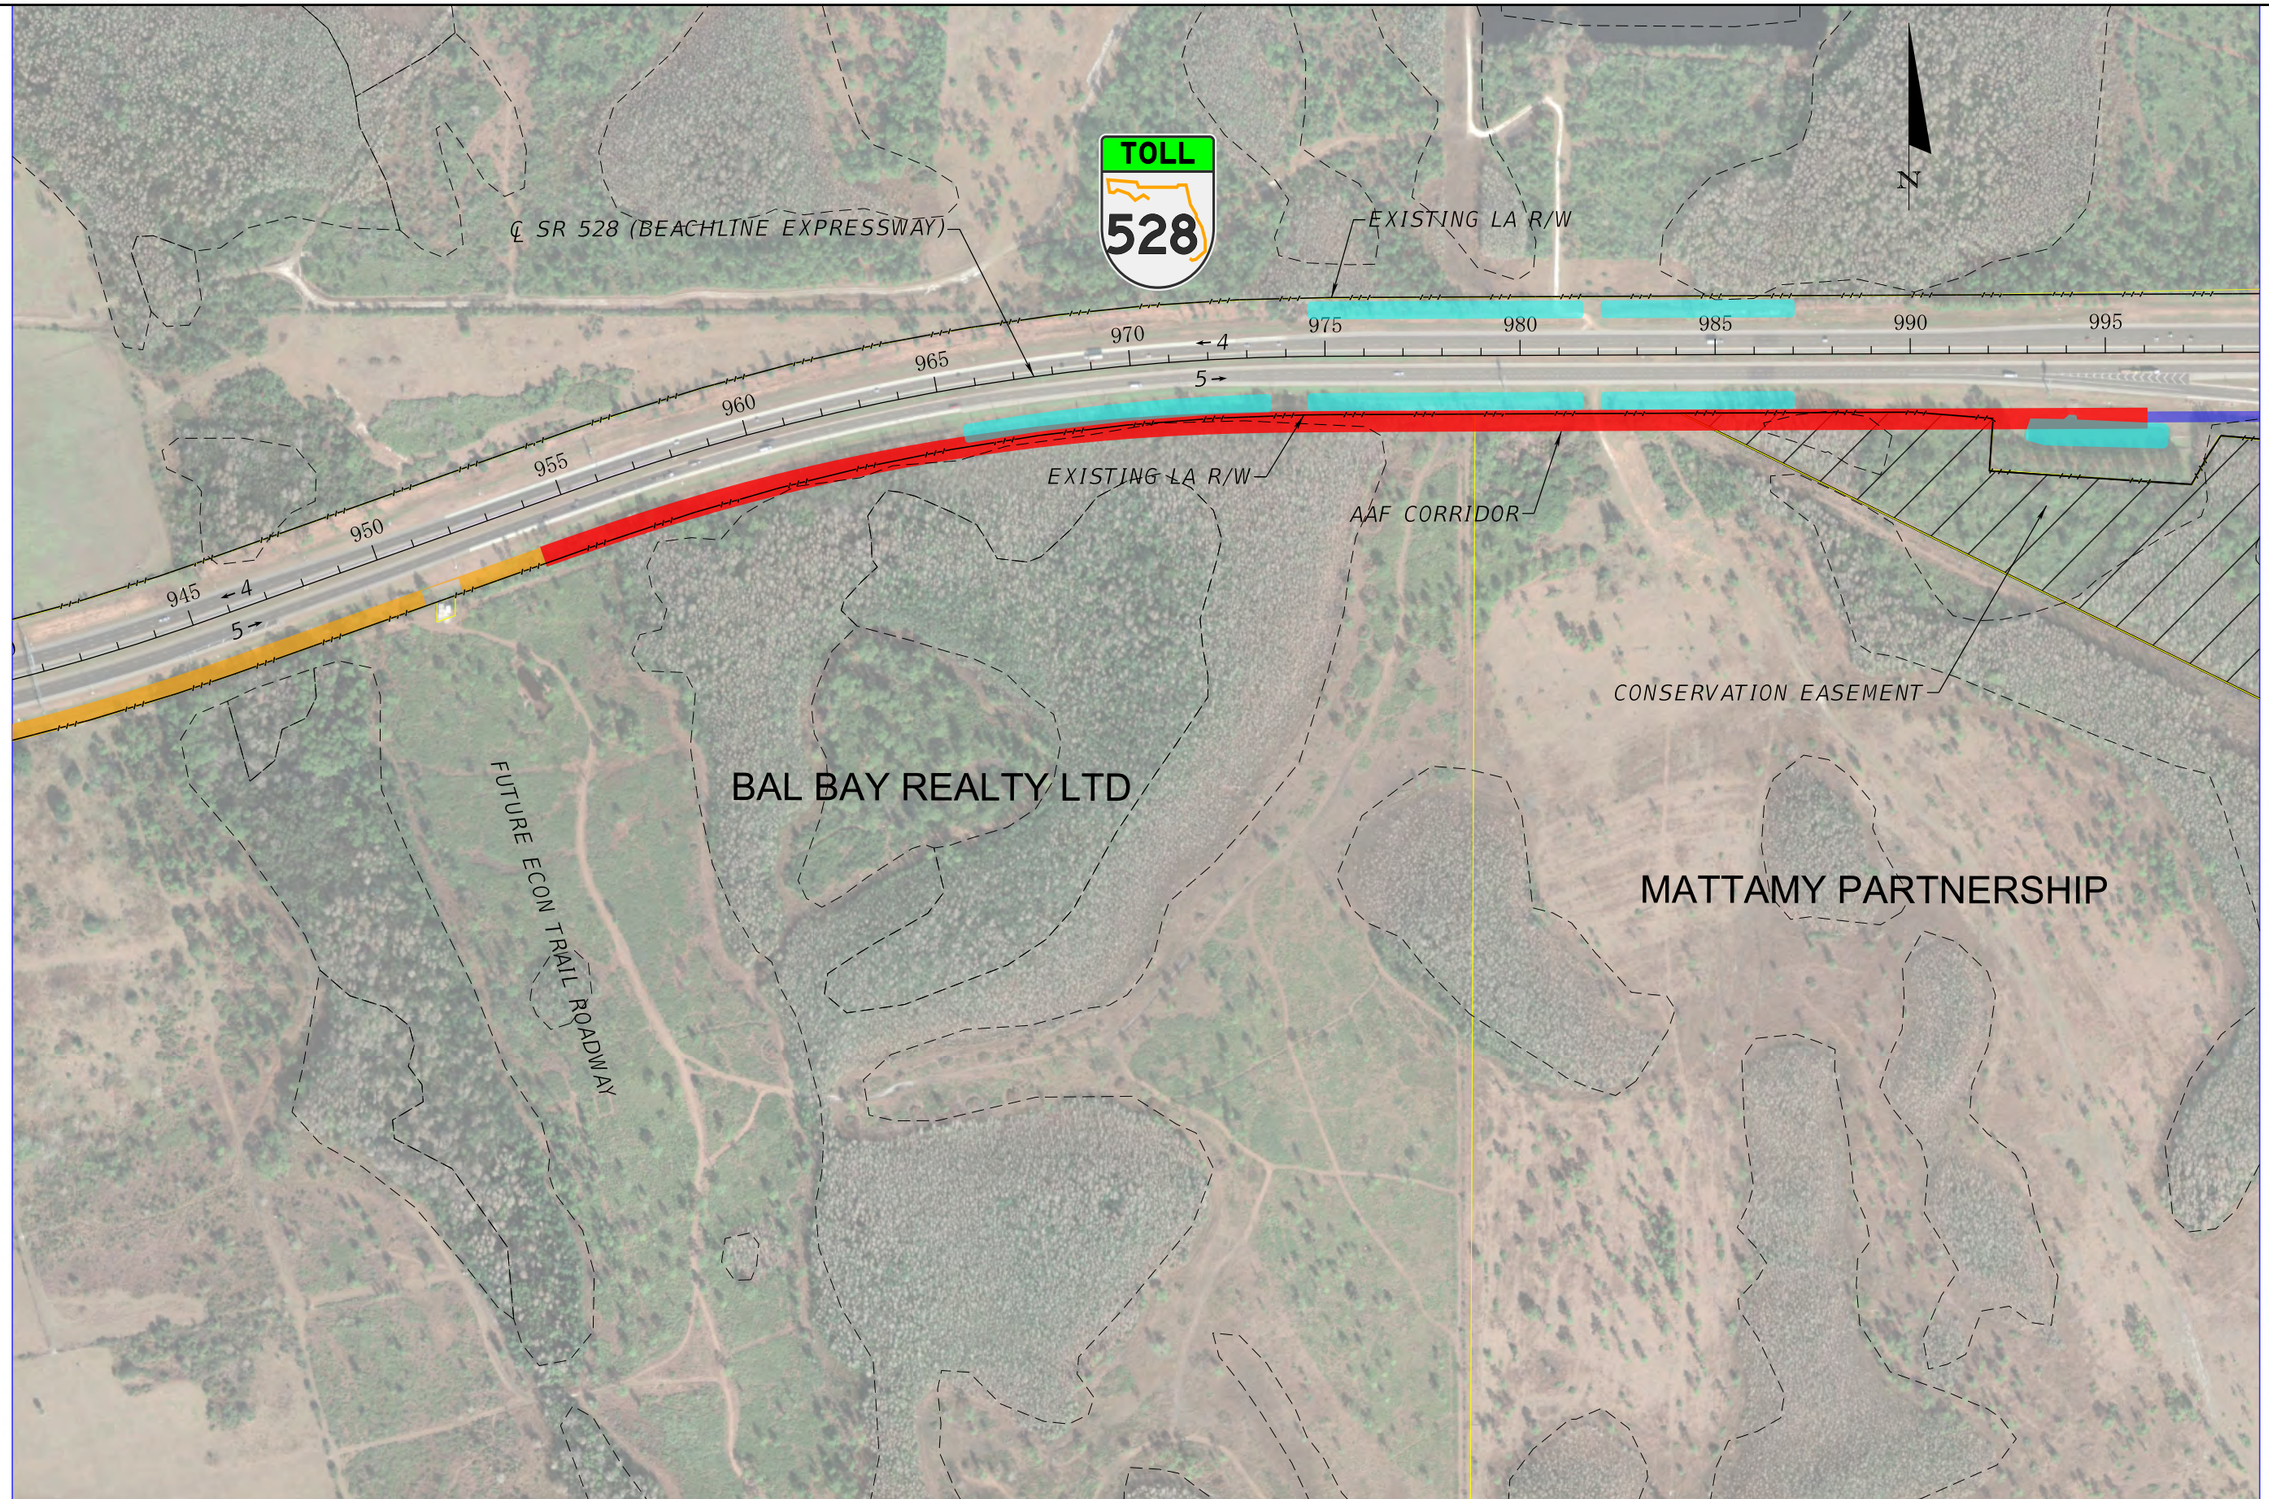

EXPLANATION OF FEATURES

- AAF AT GRADE (≤8')
- AAF ABOVE GRADE (>8')
- AAF IN BOX SECTION
- AAF BRIDGE
- ROADWAY BRIDGE
- EXIST POND
- PROPOSED POND BY AAF
- PROPOSED (ULTIMATE) POND BY OOCEA OR FDOT
- PROPOSED ROW (AAF)
- WETLAND BOUNDARY

AAF RAILWAY AT OOCEA ALTERNATIVE A

ALL ABOARD FLORIDA INTERCITY PASSENGER RAIL PROJECT

0 100 400 FT

U.S Department of Transportation
Federal Railroad Administration

hnguyen 10/25/13 5:10:16 PM c:\caddlib\pw\pwsoutheast\pw\hnguyen\dms98337\PLANRD404.DGN

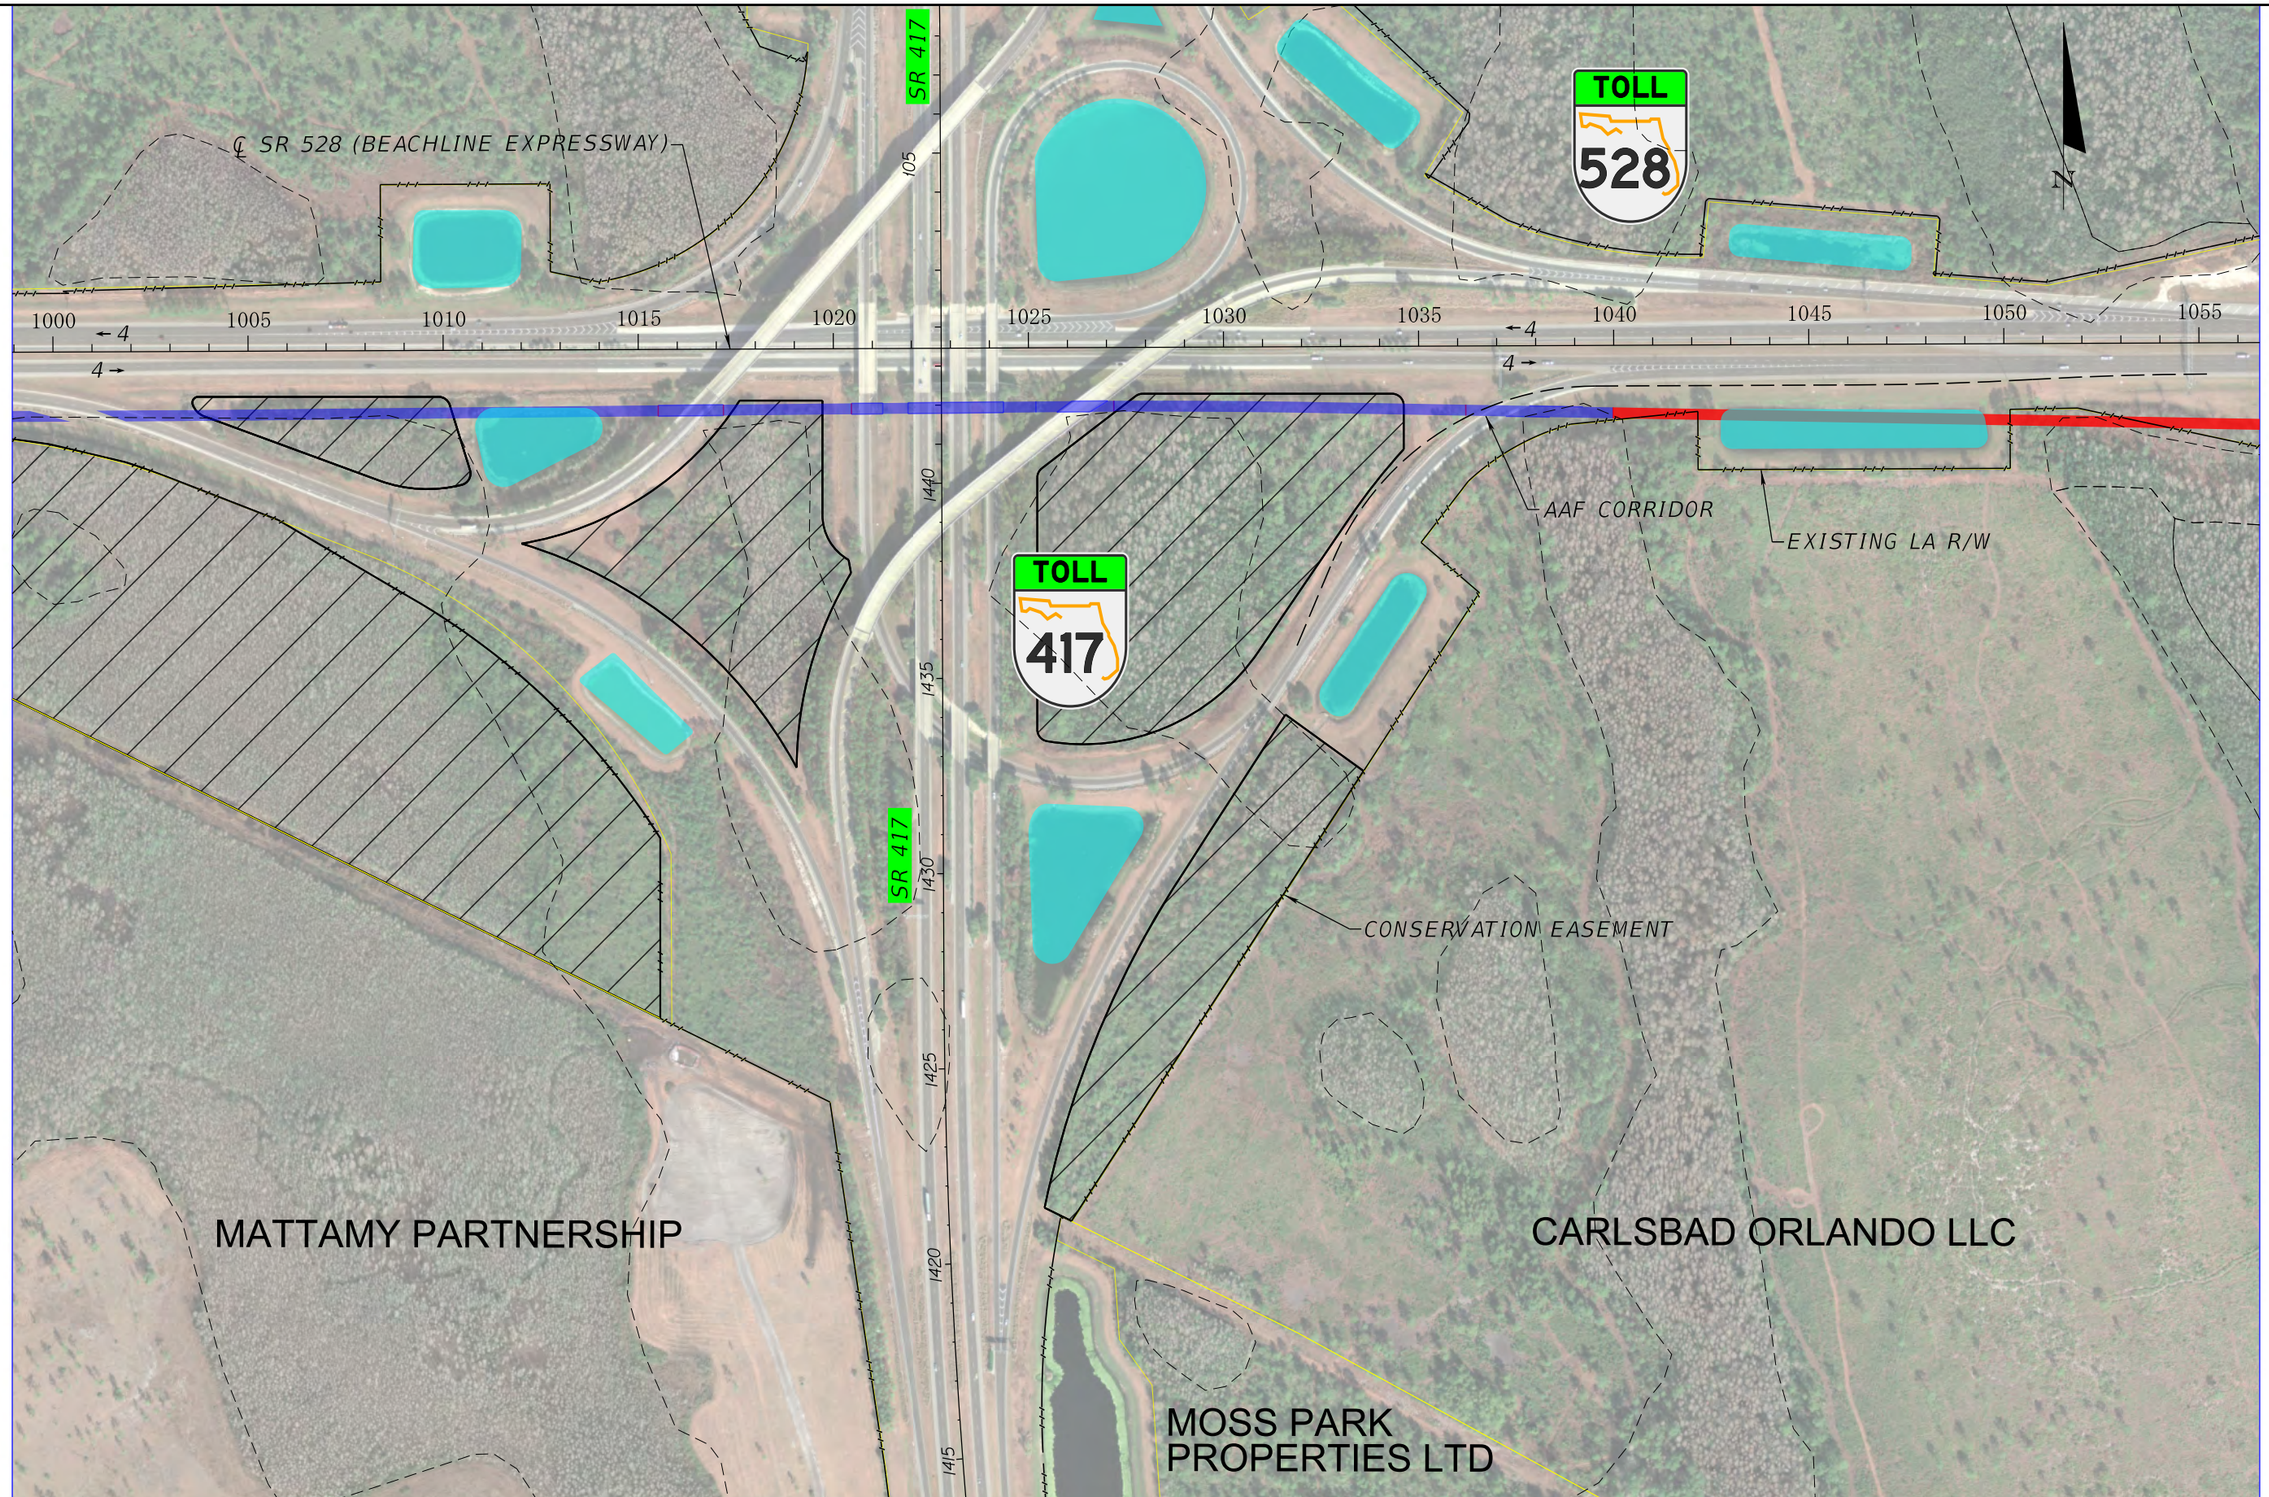

EXPLANATION OF FEATURES

- AAF AT GRADE (≤8')
- AAF ABOVE GRADE (>8')
- AAF IN BOX SECTION
- AAF BRIDGE
- ROADWAY BRIDGE
- EXIST POND
- PROPOSED POND BY AAF
- PROPOSED (ULTIMATE) POND BY OOCEA OR FDOT
- PROPOSED ROW (AAF)
- WETLAND BOUNDARY

AAF RAILWAY AT OOCEA ALTERNATIVE A

ALL ABOARD FLORIDA INTERCITY PASSENGER RAIL PROJECT

0 100 400 FT

U.S Department of Transportation
Federal Railroad Administration

hnguyen 10/25/13 5:11:59 PM c:\caddlib\pw\pwsoutheast\pw\hnguyen\dms98337\PLANRD405.DGN

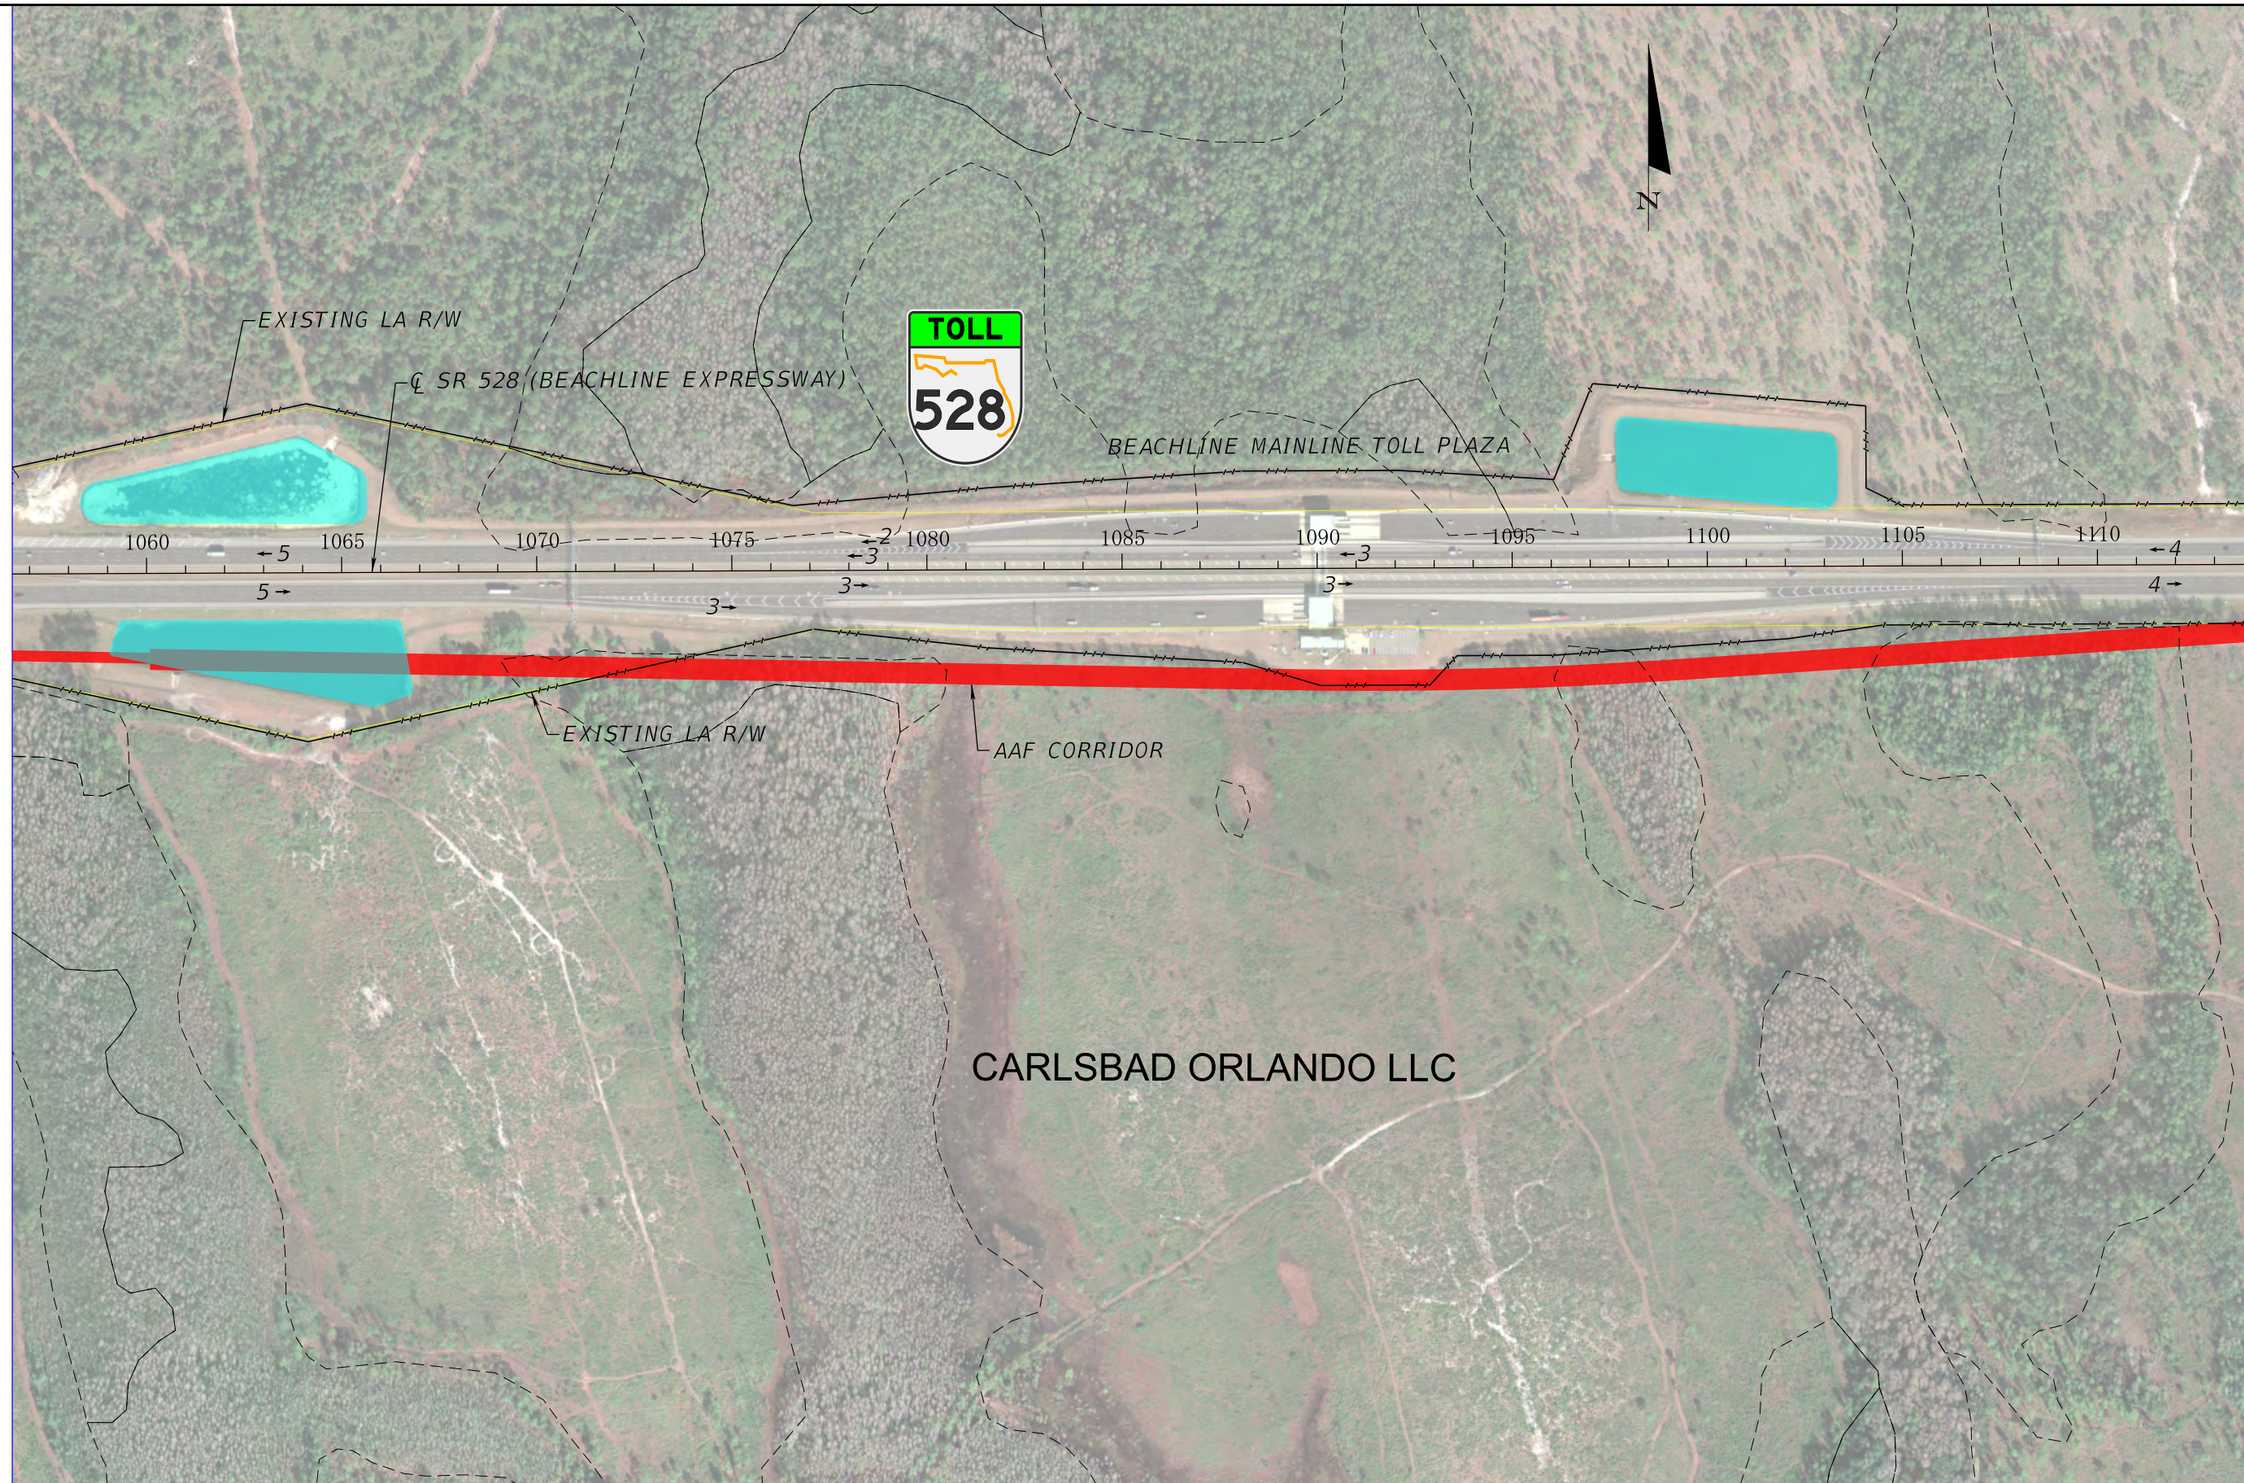

EXPLANATION OF FEATURES

- AAF AT GRADE (≤8')
- AAF ABOVE GRADE (>8')
- AAF IN BOX SECTION
- AAF BRIDGE
- ROADWAY BRIDGE
- EXIST POND
- PROPOSED POND BY AAF
- PROPOSED (ULTIMATE) POND BY OOCEA OR FDOT
- PROPOSED ROW (AAF)
- WETLAND BOUNDARY

AAF RAILWAY AT OOCEA ALTERNATIVE A

ALL ABOARD FLORIDA INTERCITY PASSENGER RAIL PROJECT

0 100 400 FT

U.S Department of Transportation
Federal Railroad Administration

hnguyen 10/25/13 5:13:46 PM c:\caddlib\pw\pwsoutheast\pw\hnguyen\dms98337\PLANRD406.DGN

EXPLANATION OF FEATURES

- AAF AT GRADE (≤8')
- AAF ABOVE GRADE (>8')
- AAF IN BOX SECTION
- AAF BRIDGE
- ROADWAY BRIDGE
- EXIST POND
- PROPOSED POND BY AAF
- PROPOSED (ULTIMATE) POND BY OOCEA OR FDOT
- PROPOSED ROW (AAF)
- WETLAND BOUNDARY

AAF RAILWAY AT OOCEA ALTERNATIVE A

ALL ABOARD FLORIDA INTERCITY PASSENGER RAIL PROJECT

0 100 400 FT

U.S Department of Transportation
Federal Railroad Administration

hnguyen 10/24/13 6:06:49 PM C:\caddlib\pw\pwsoutheast\pw\hnguyen\dms98337\PLANRD407.DGN

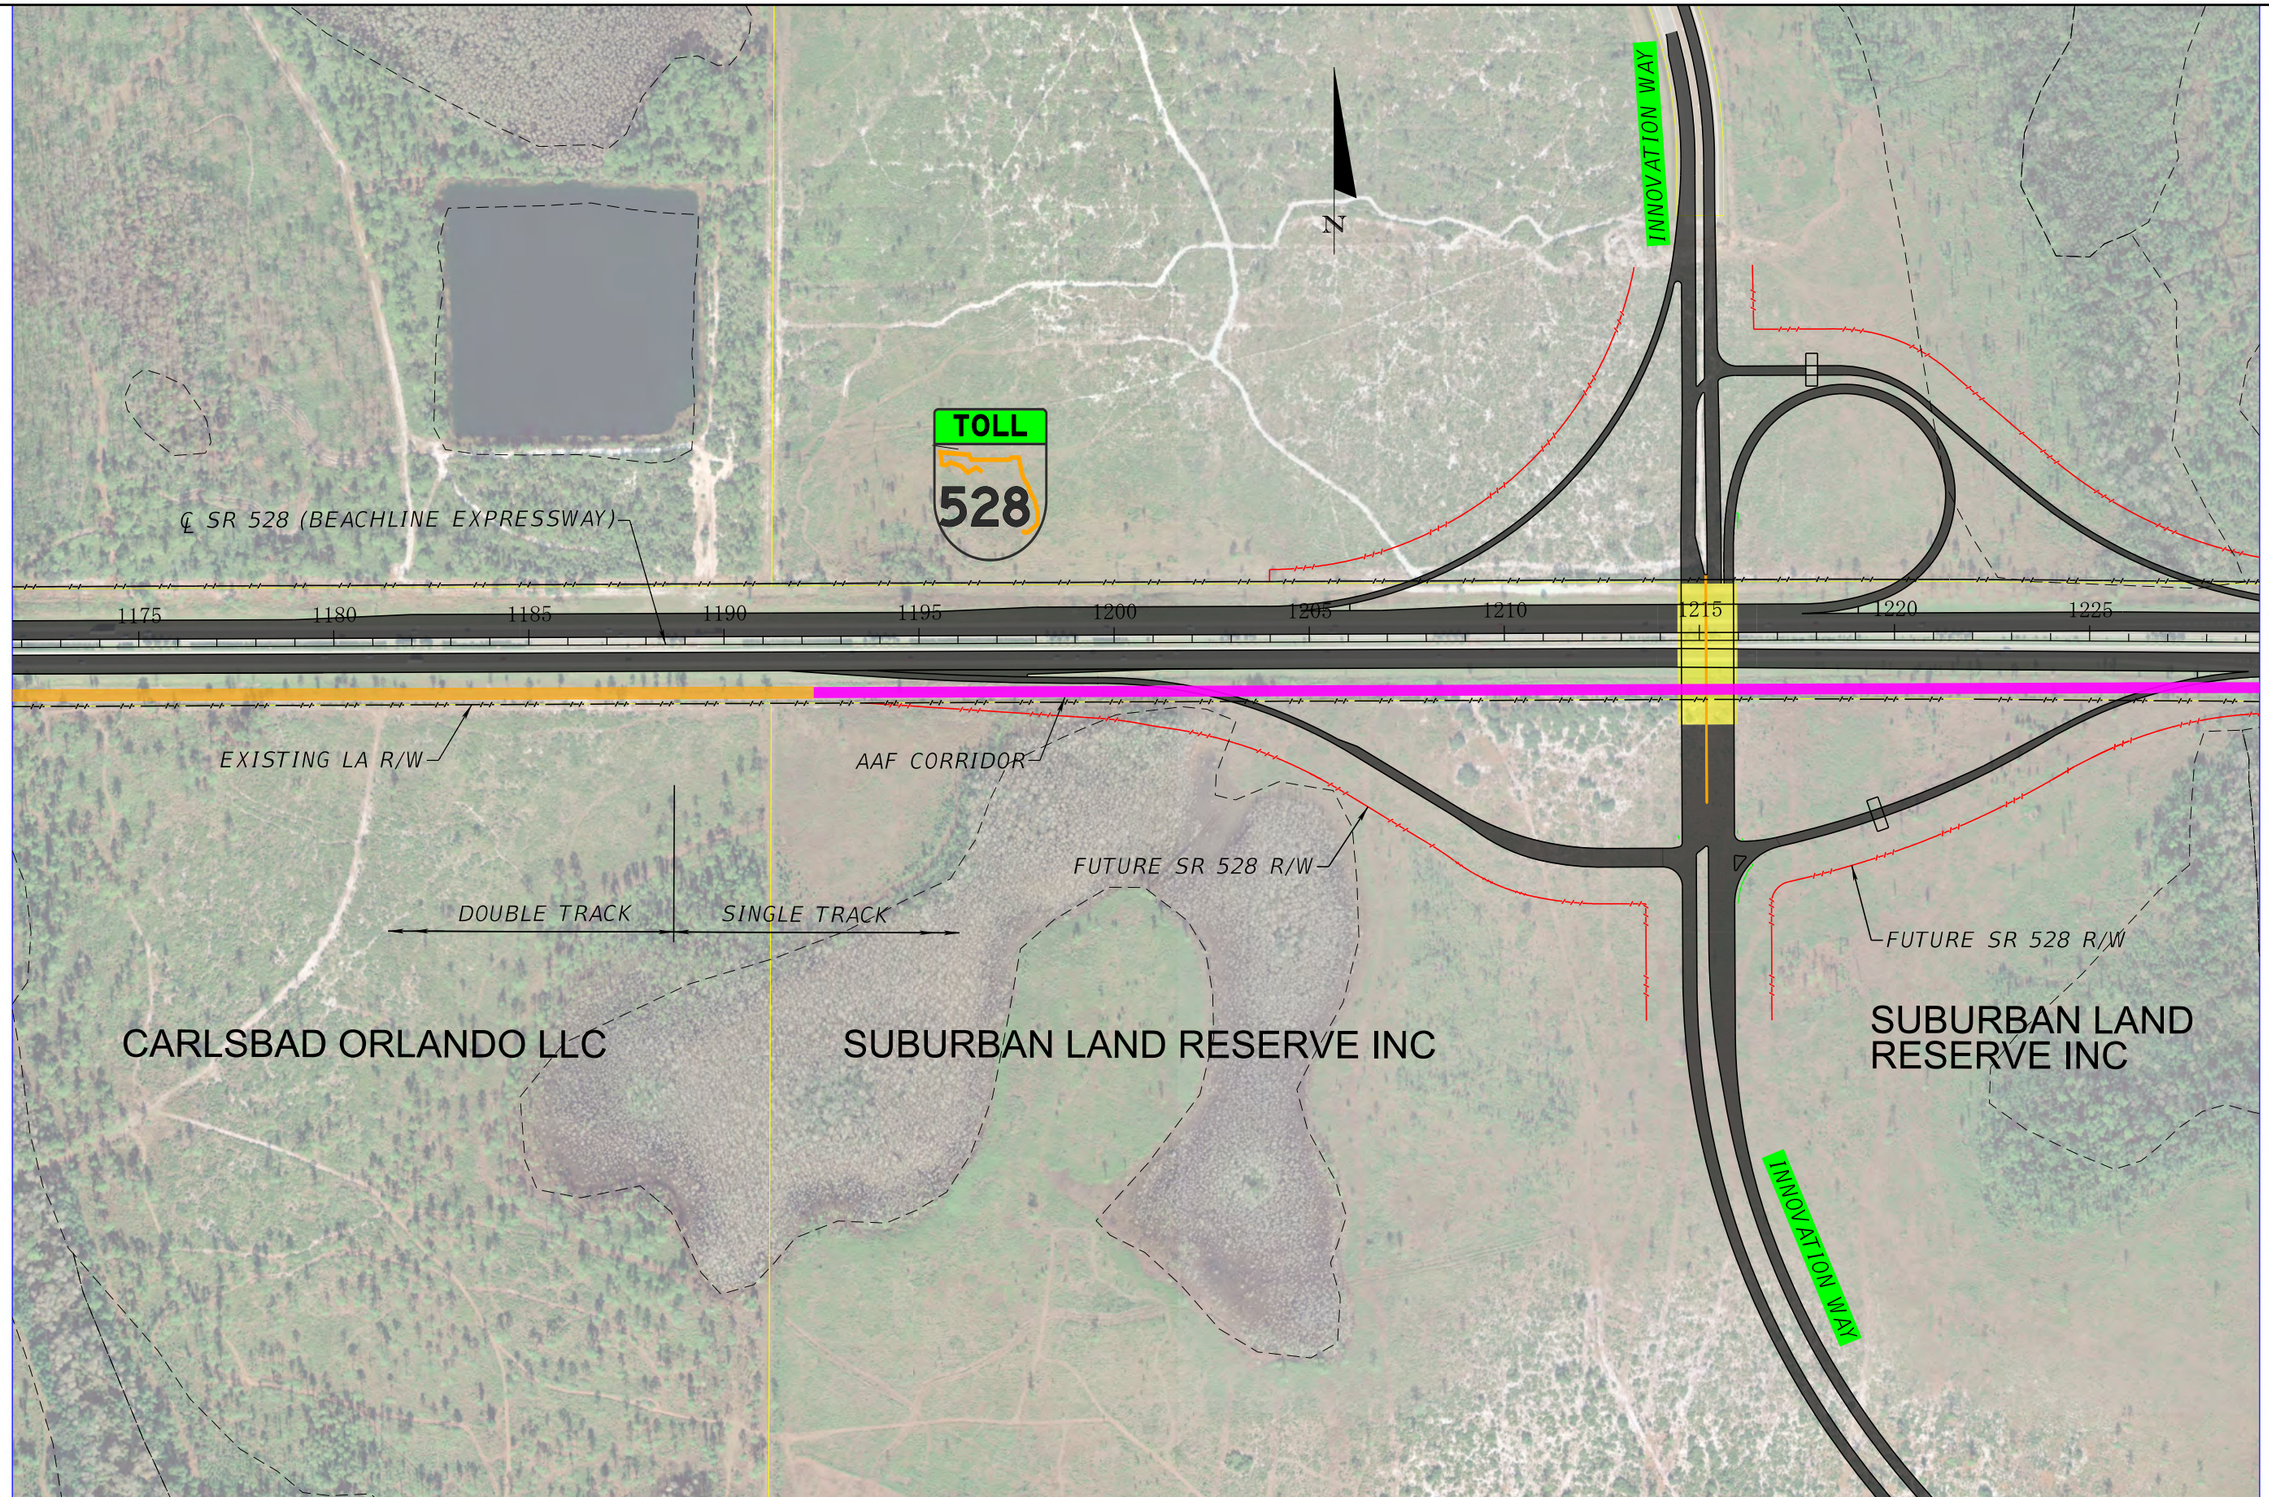

EXPLANATION OF FEATURES

- AAF AT GRADE (≤8')
- AAF ABOVE GRADE (>8')
- AAF IN BOX SECTION
- AAF BRIDGE
- ROADWAY BRIDGE
- EXIST POND
- PROPOSED POND BY AAF
- PROPOSED (ULTIMATE) POND BY OOCEA OR FDOT
- PROPOSED ROW (AAF)
- WETLAND BOUNDARY

AAF RAILWAY AT OOCEA ALTERNATIVE A

ALL ABOARD FLORIDA INTERCITY PASSENGER RAIL PROJECT

0 100 400 FT

U.S Department of Transportation
Federal Railroad Administration

hnguyen 10/24/13 6:07:22 PM C:\caddlib\pw\pwsoutheast\pw\hnguyen\dms98337\PLANRD408.DGN

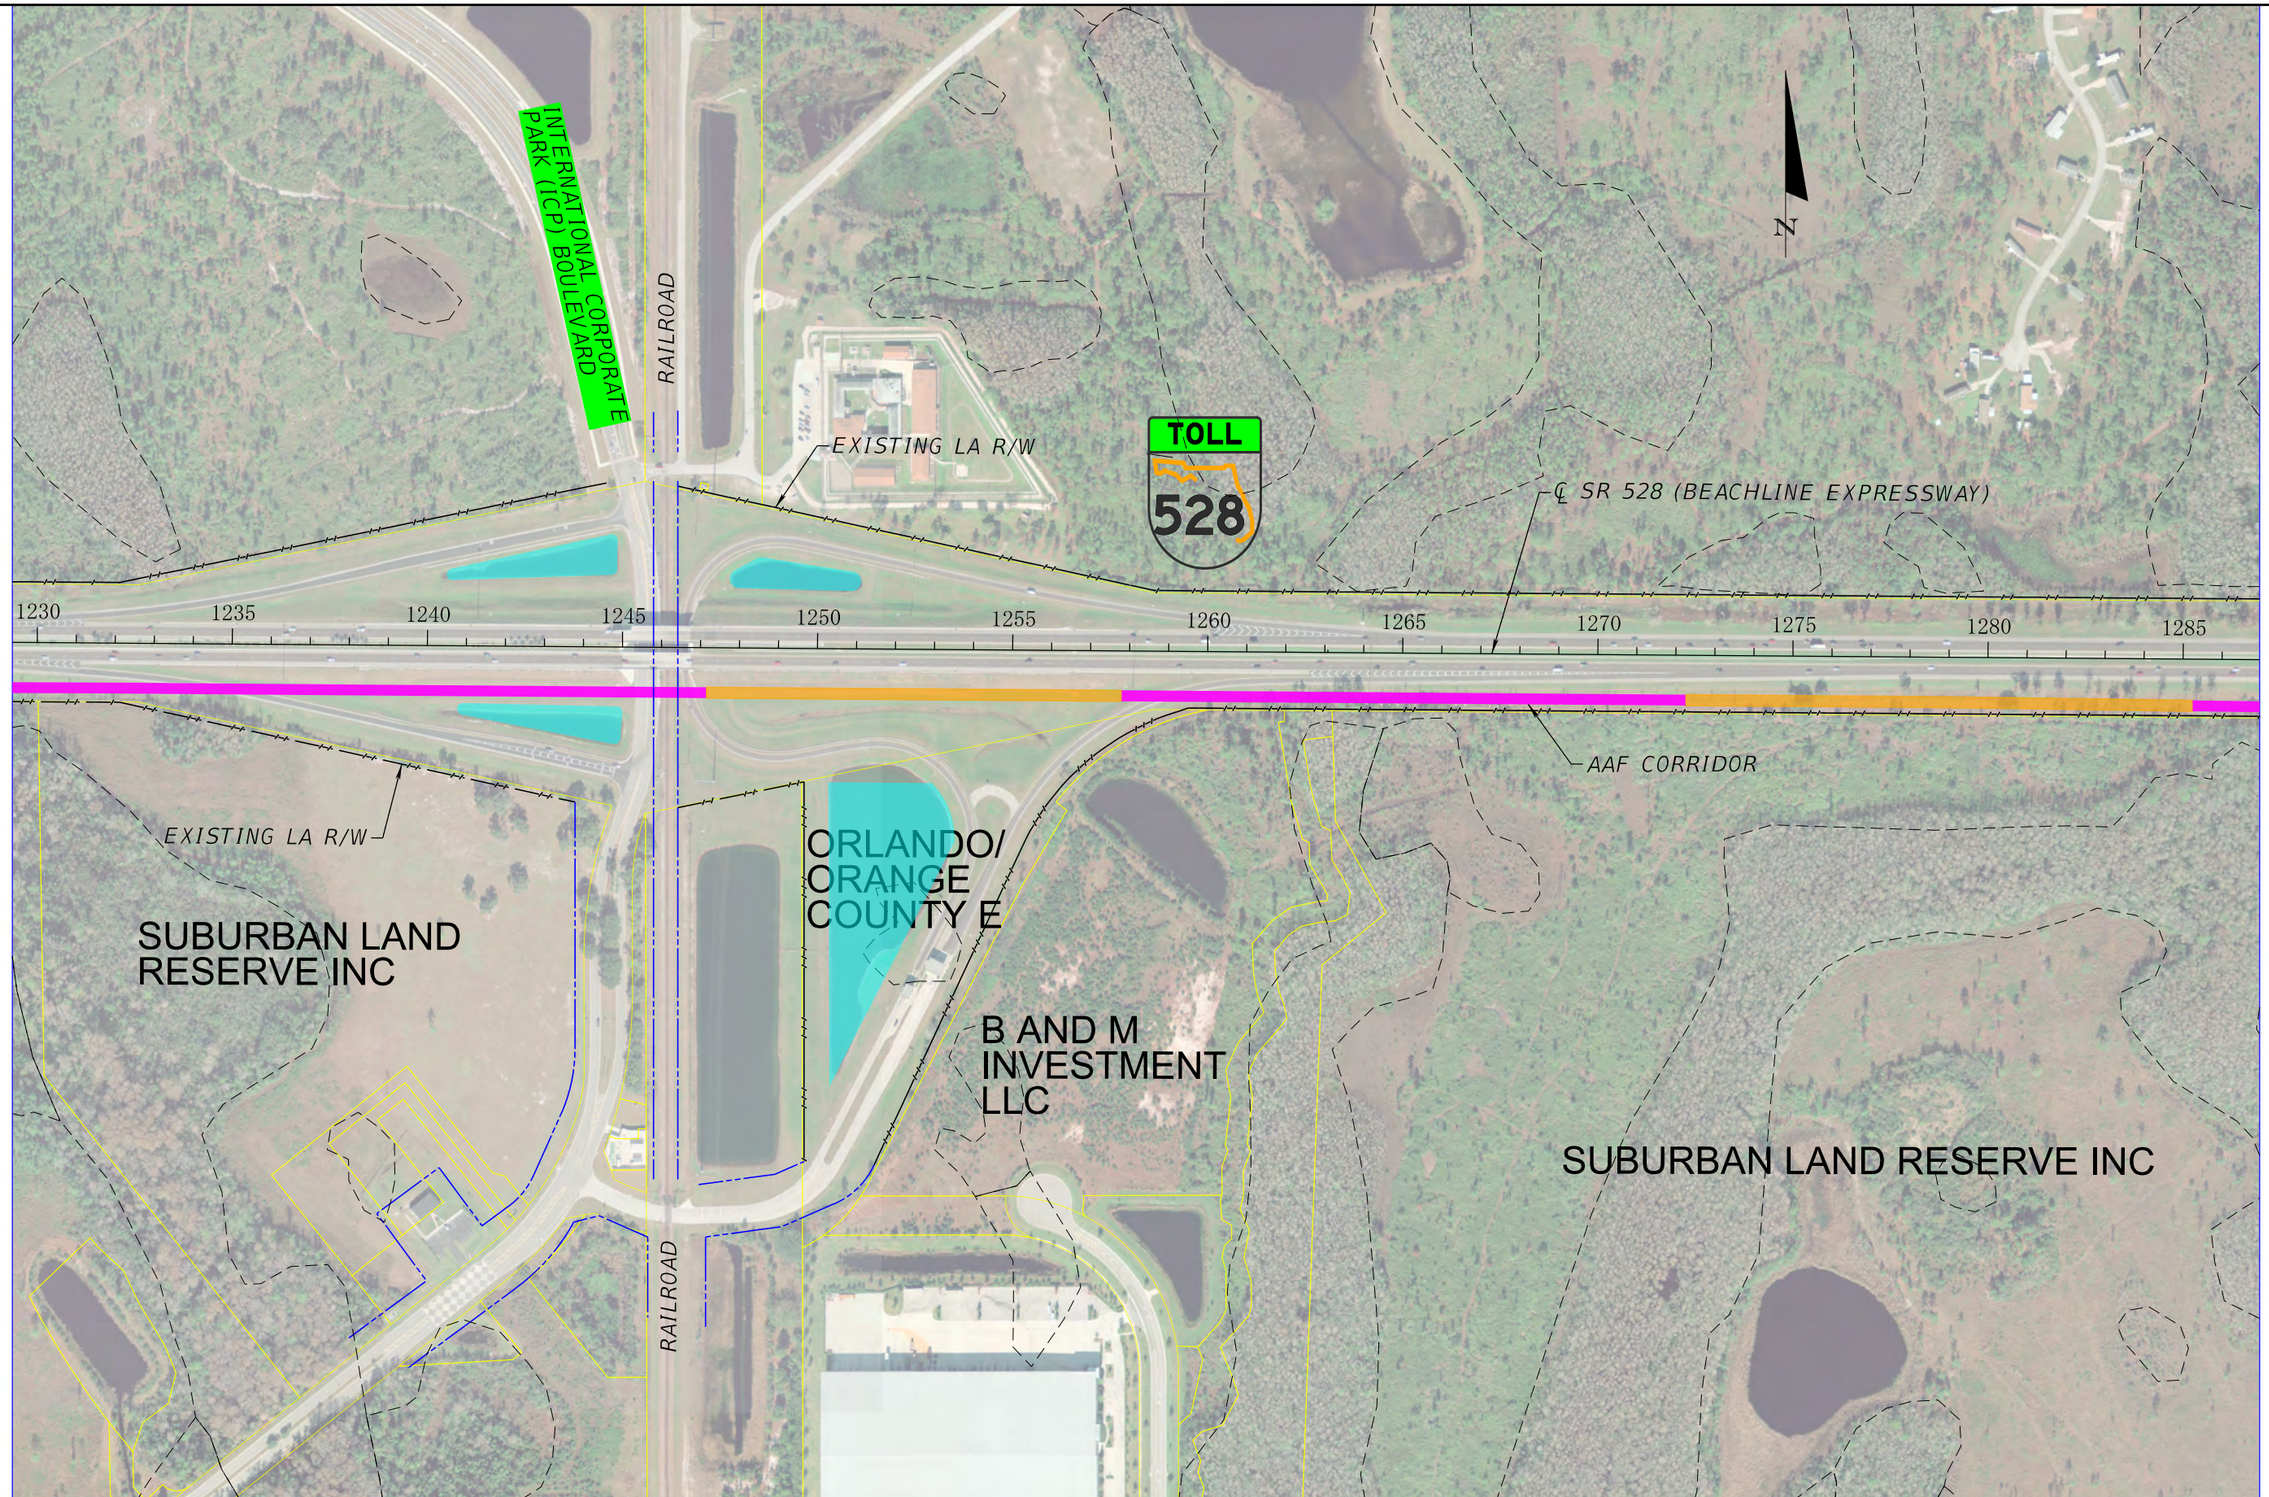

EXPLANATION OF FEATURES

- AAF AT GRADE (≤8')
- AAF ABOVE GRADE (>8')
- AAF IN BOX SECTION
- AAF BRIDGE
- ROADWAY BRIDGE
- EXIST POND
- PROPOSED POND BY AAF
- PROPOSED (ULTIMATE) POND BY OOCEA OR FDOT
- PROPOSED ROW (AAF)
- WETLAND BOUNDARY

AAF RAILWAY AT OOCEA ALTERNATIVE A

ALL ABOARD FLORIDA INTERCITY PASSENGER RAIL PROJECT

0 100 400 FT

U.S Department of Transportation
Federal Railroad Administration

hnguyen 10/24/13 6:07:56 PM C:\caddlib\pw\pwsoutheast\pw\hnguyen\dms98337\PLANRD409.DGN

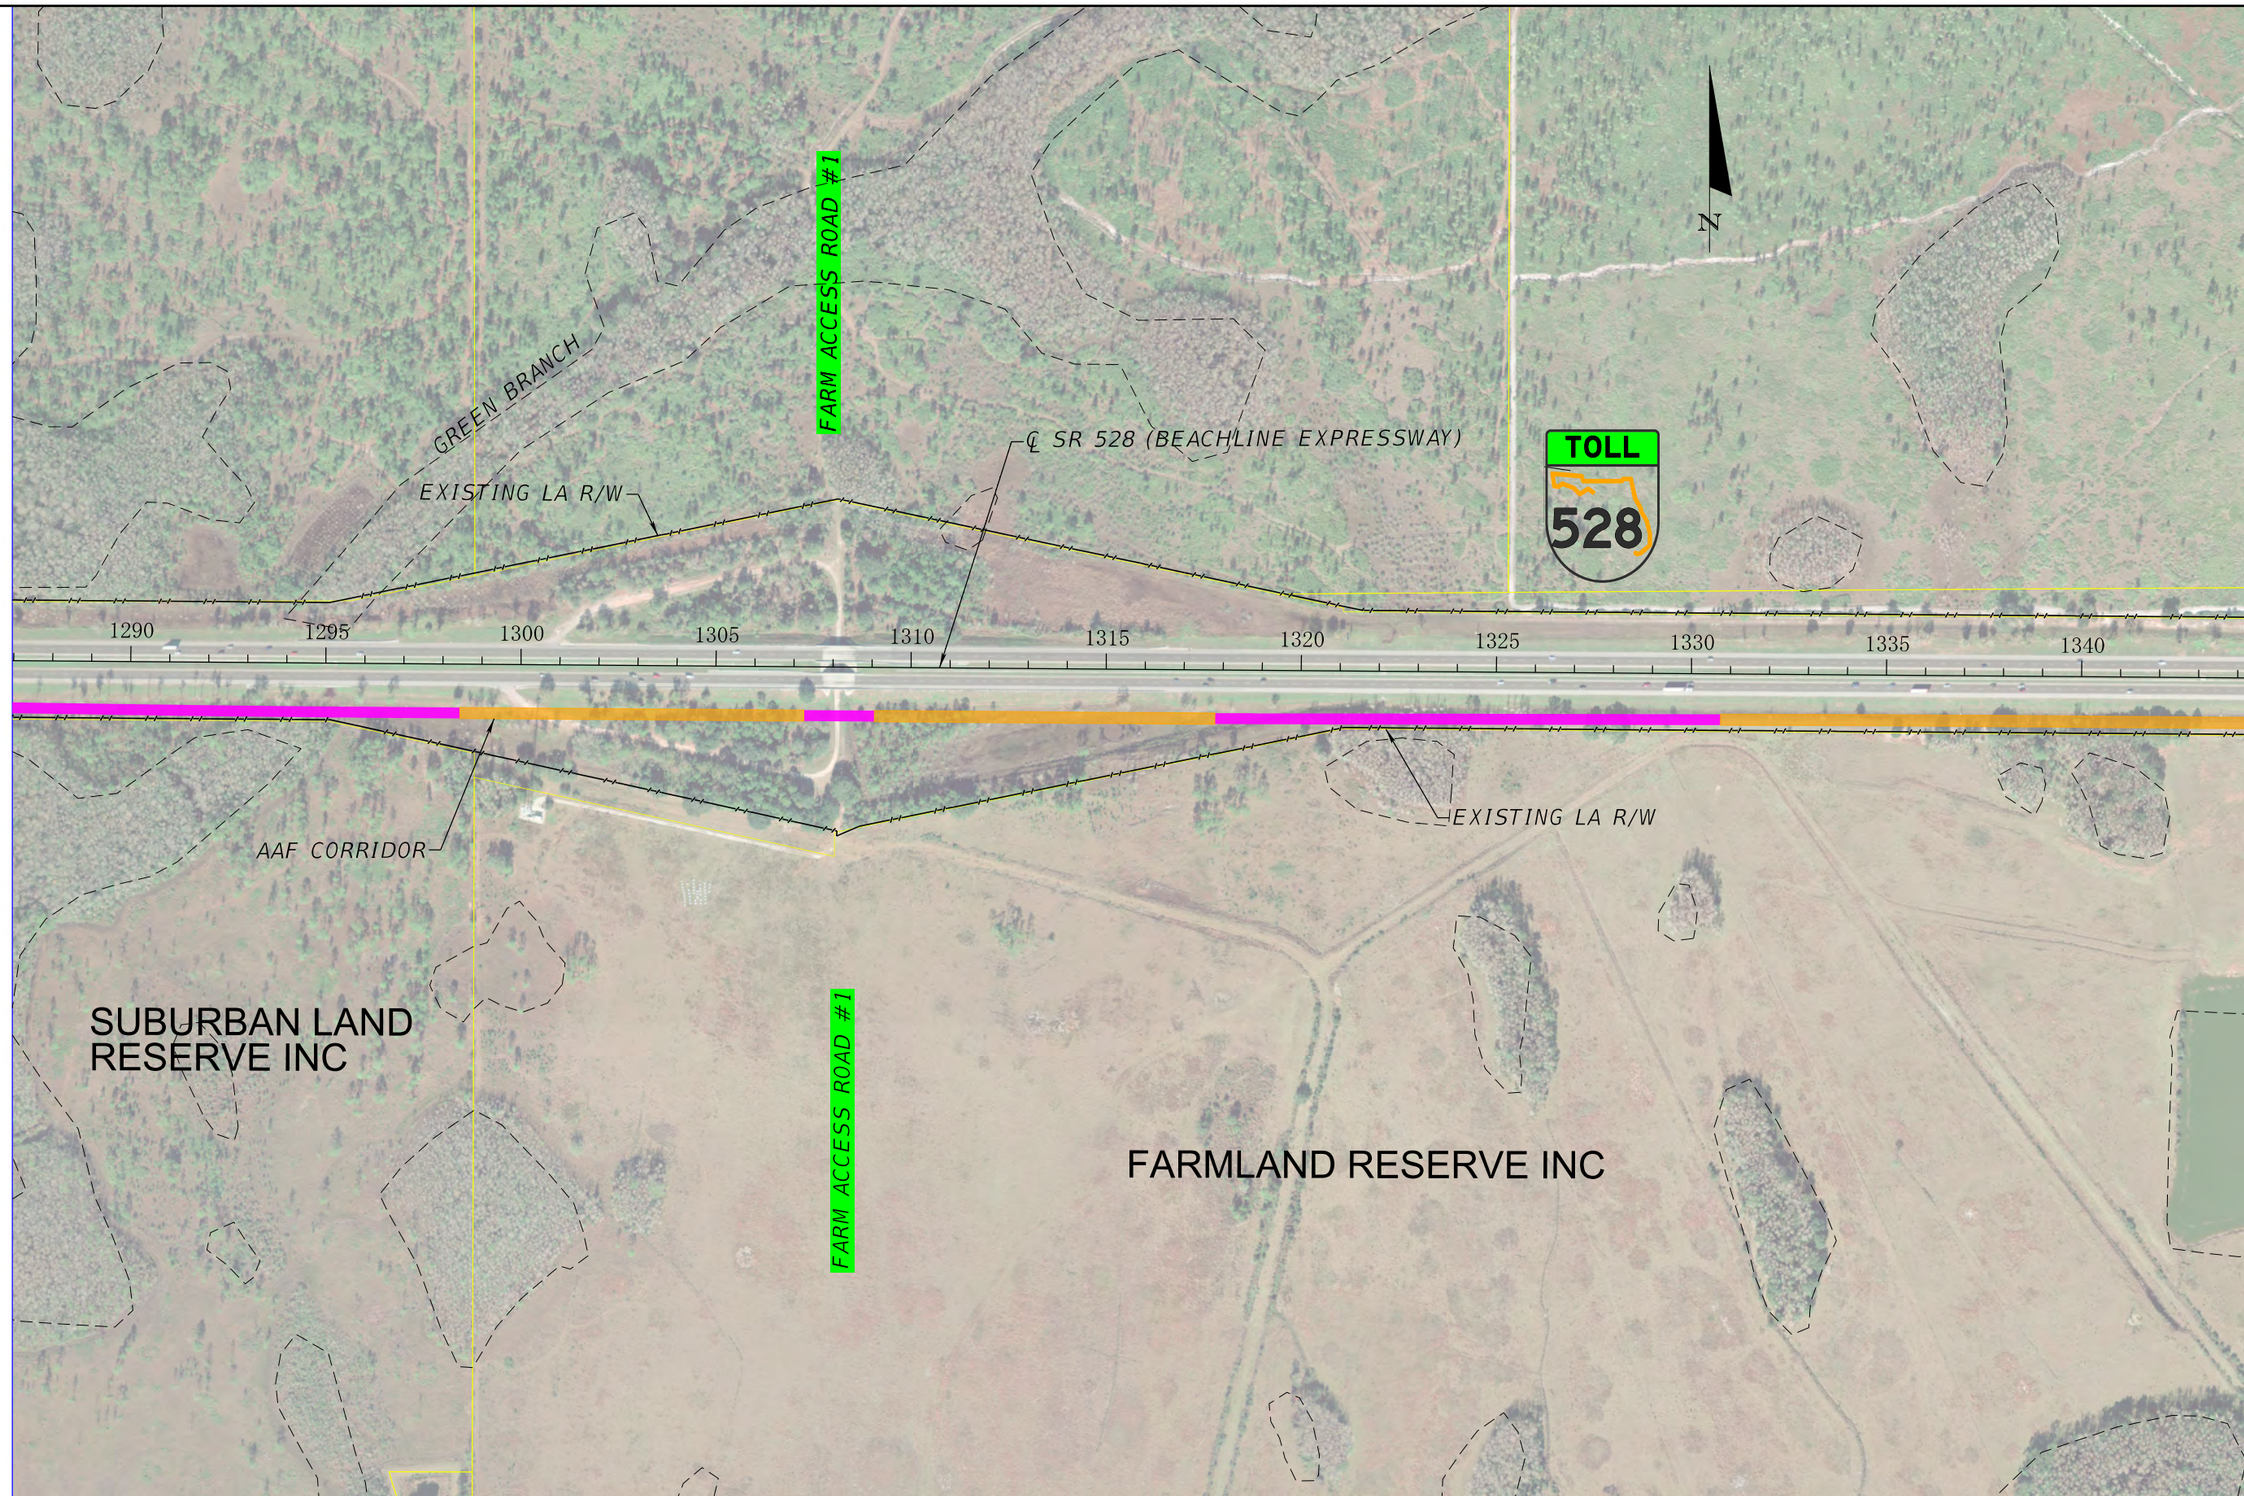

EXPLANATION OF FEATURES

- AAF AT GRADE (≤8')
- AAF ABOVE GRADE (>8')
- AAF IN BOX SECTION
- AAF BRIDGE
- ROADWAY BRIDGE
- EXIST POND
- PROPOSED POND BY AAF
- PROPOSED (ULTIMATE) POND BY OOCEA OR FDOT
- PROPOSED ROW (AAF)
- WETLAND BOUNDARY

AAF RAILWAY AT OOCEA ALTERNATIVE A

ALL ABOARD FLORIDA INTERCITY PASSENGER RAIL PROJECT

0 100 400 FT

U.S Department of Transportation
Federal Railroad Administration

hnguyen 10/24/13 6:08:27 PM C:\caddlib\pw\pwsoutheast\pw\hnguyen\dms98337\PLANRD410.DGN

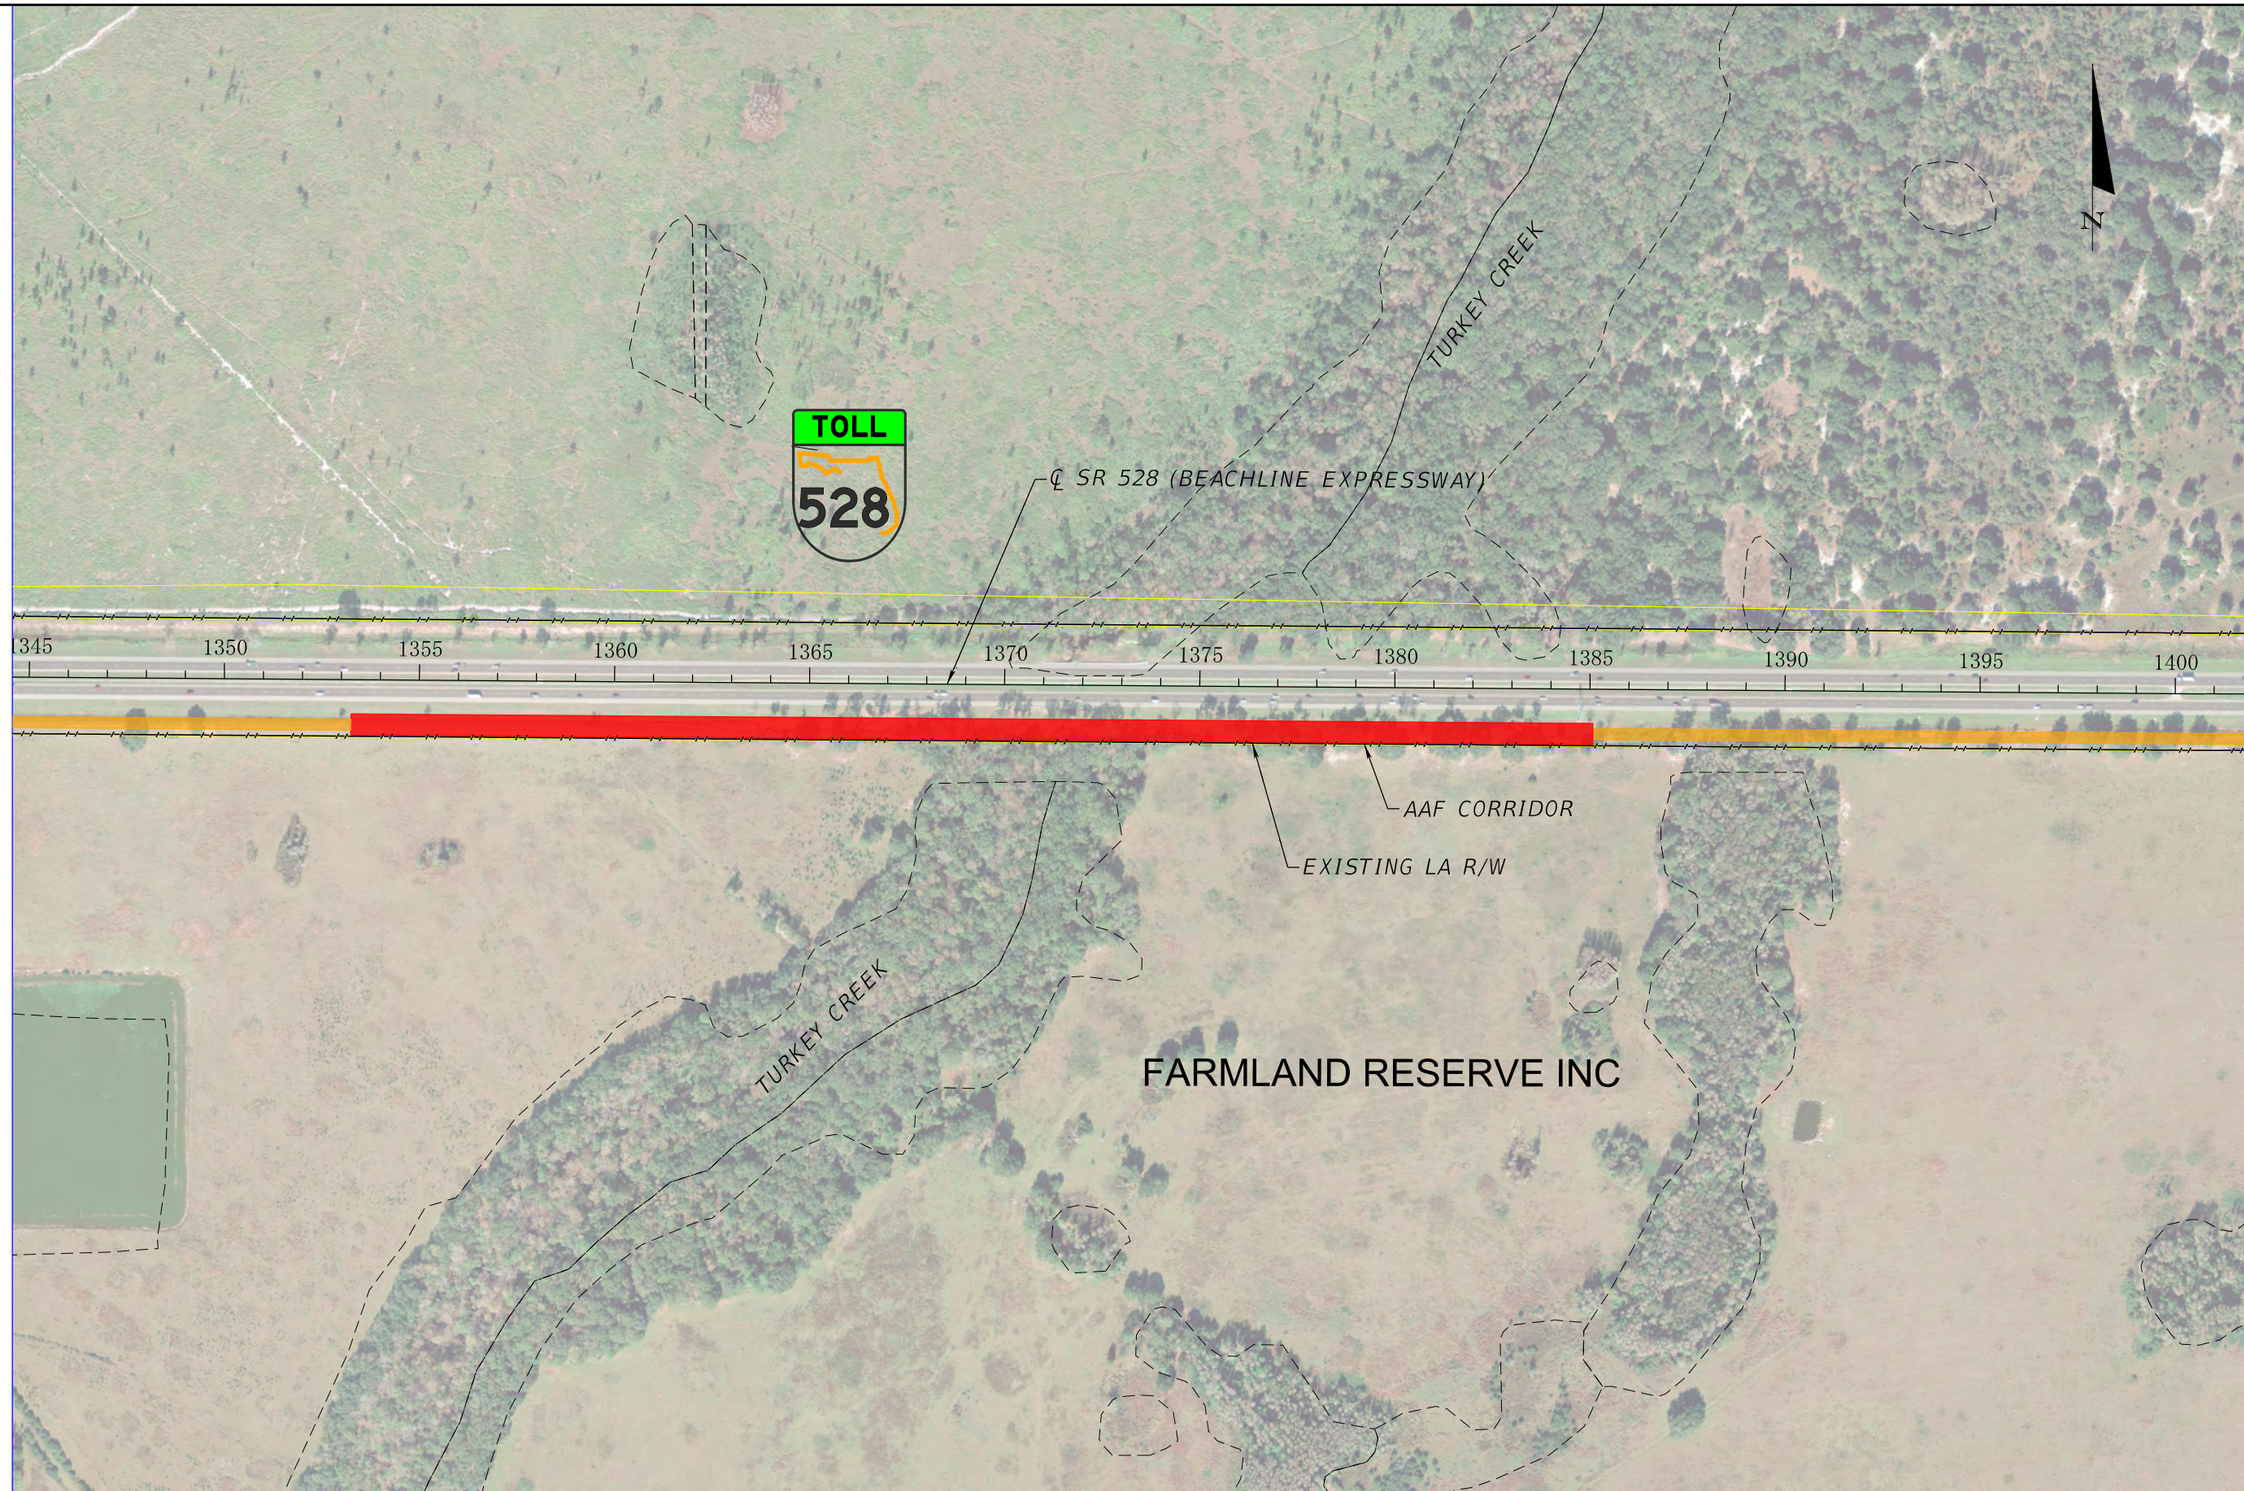

EXPLANATION OF FEATURES

- AAF AT GRADE (≤8')
- AAF ABOVE GRADE (>8')
- AAF IN BOX SECTION
- AAF BRIDGE
- ROADWAY BRIDGE
- EXIST POND
- PROPOSED POND BY AAF
- PROPOSED (ULTIMATE) POND BY OOCEA OR FDOT
- PROPOSED ROW (AAF)
- WETLAND BOUNDARY

AAF RAILWAY AT OOCEA ALTERNATIVE A

ALL ABOARD FLORIDA INTERCITY PASSENGER RAIL PROJECT

0 100 400 FT

U.S Department of Transportation
Federal Railroad Administration

hnguyen 10/24/13 6:10:35 PM C:\caddlib\pw\pwsoutheast\pw\hnguyen\dms98337\PLANRD411.DGN

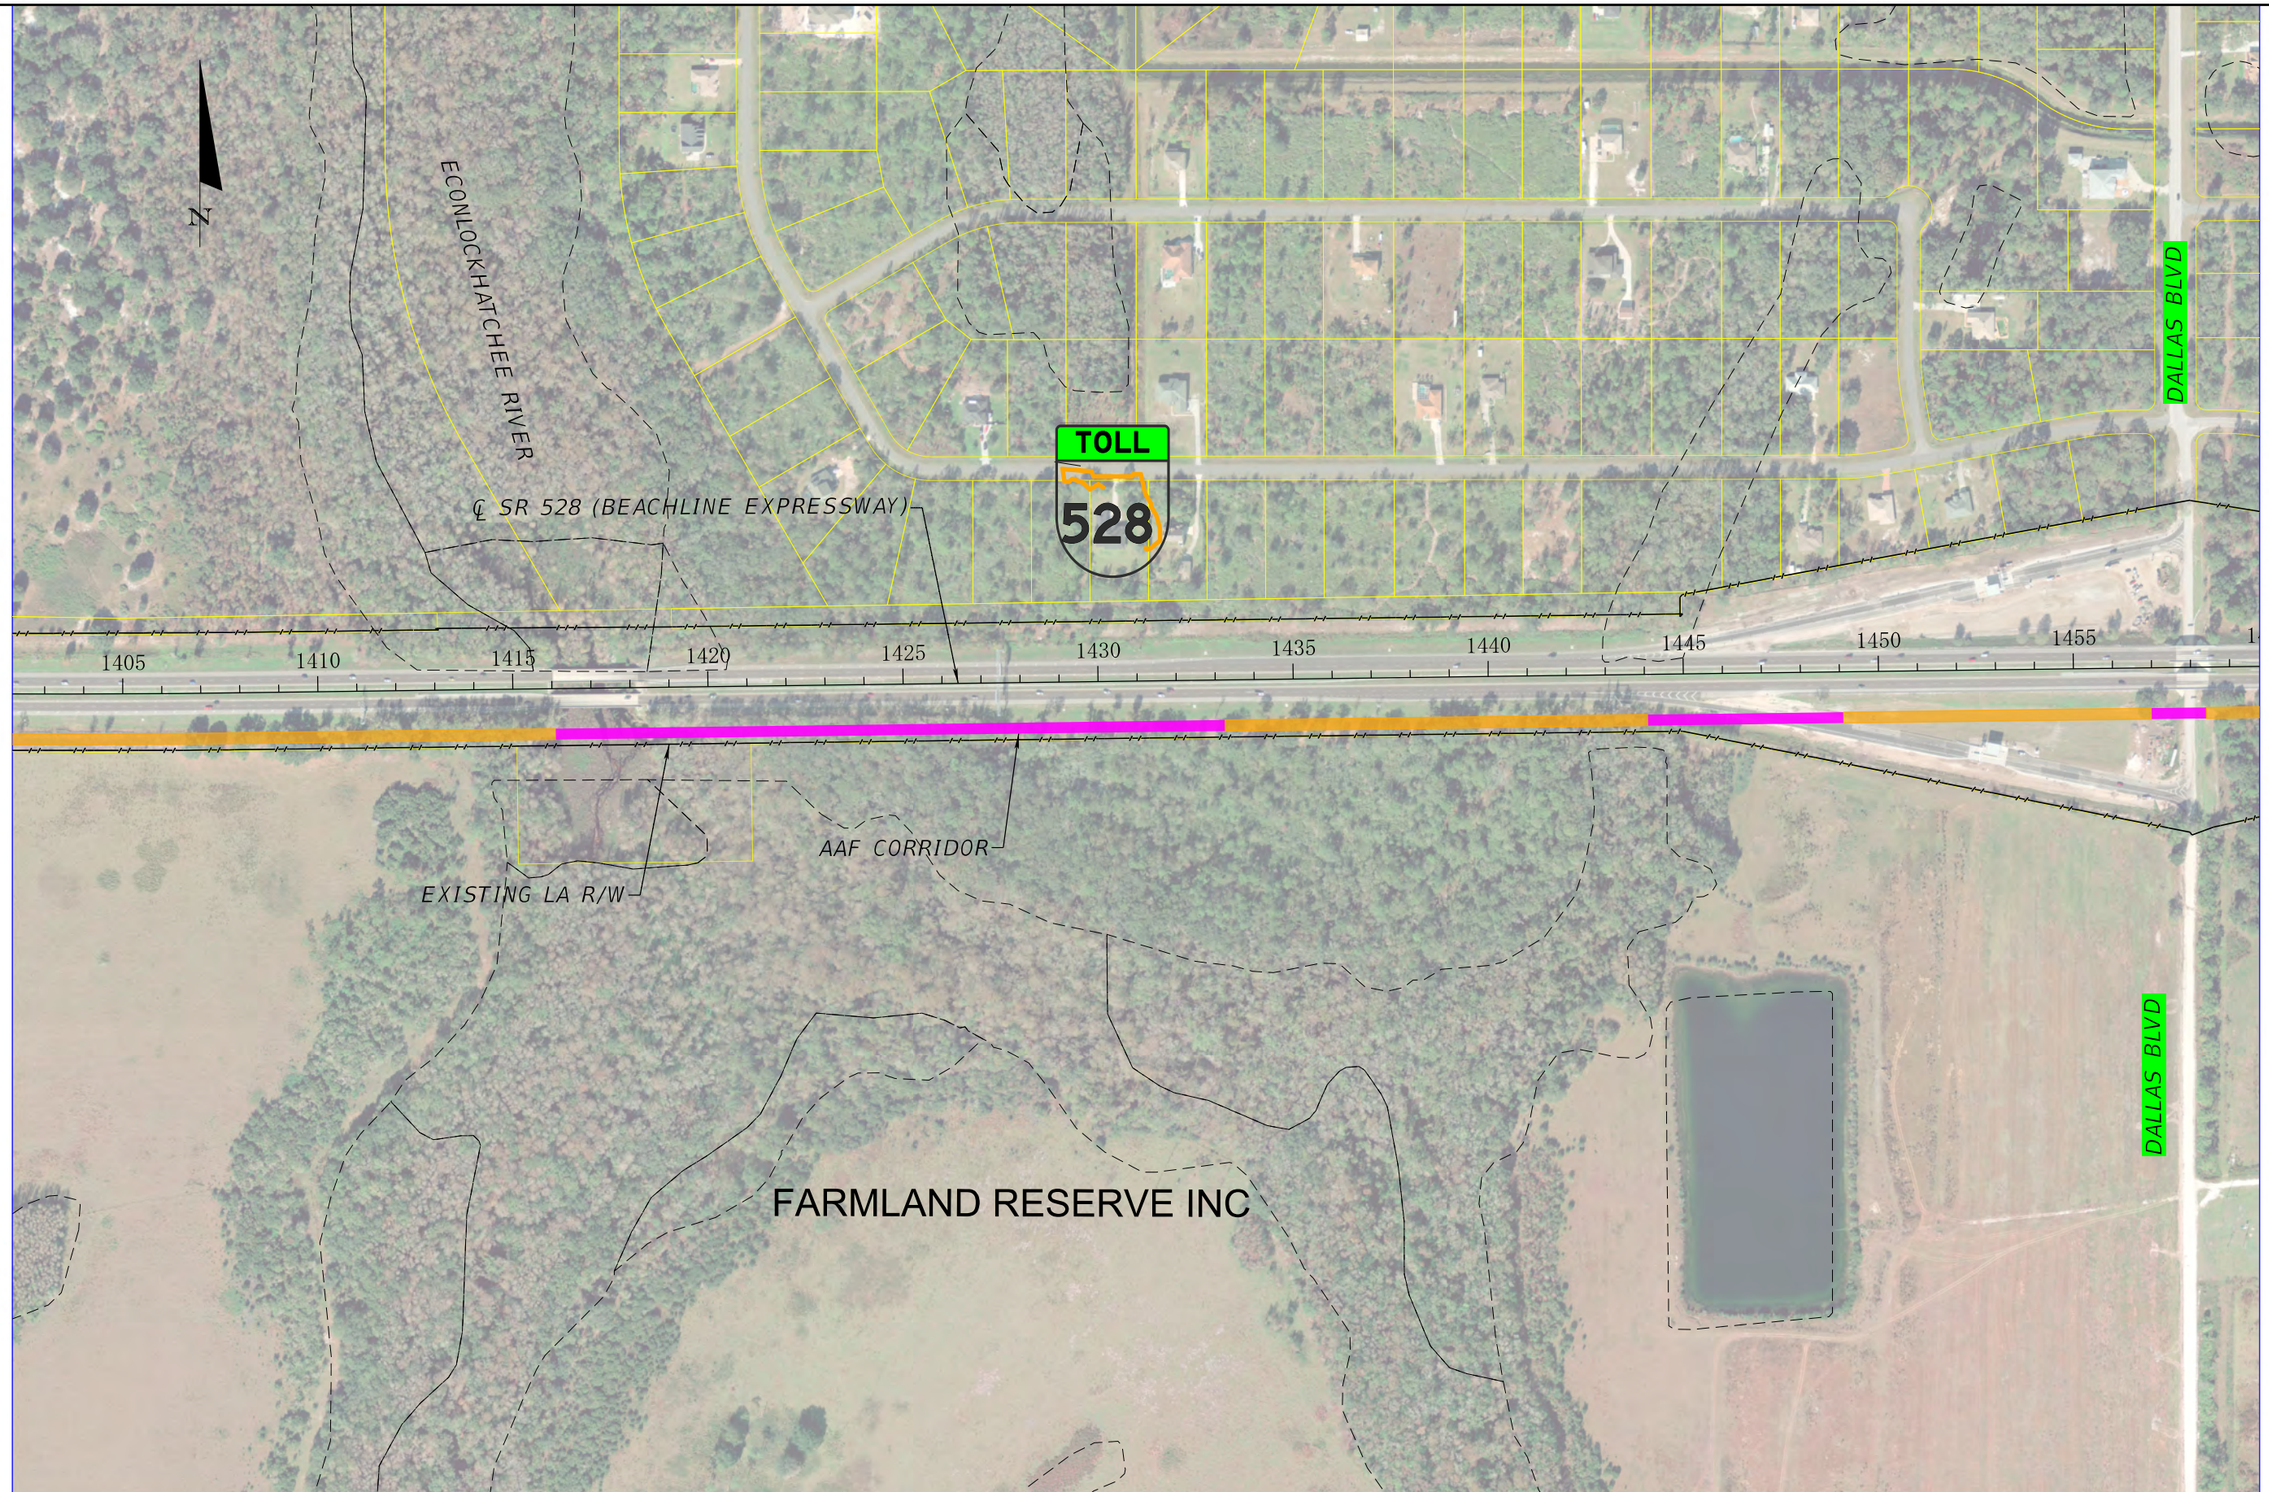

EXPLANATION OF FEATURES

- AAF AT GRADE (≤8')
- AAF ABOVE GRADE (>8')
- AAF IN BOX SECTION
- AAF BRIDGE
- ROADWAY BRIDGE
- EXIST POND
- PROPOSED POND BY AAF
- PROPOSED (ULTIMATE) POND BY OOCEA OR FDOT
- PROPOSED ROW (AAF)
- WETLAND BOUNDARY

AAF RAILWAY AT OOCEA ALTERNATIVE A

ALL ABOARD FLORIDA INTERCITY PASSENGER RAIL PROJECT

0 100 400 FT

U.S Department of Transportation
Federal Railroad Administration

hnguyen 10/24/13 6:11:05 PM C:\caddlib\pw\pwsoutheast\pw\hnguyen\dms98337\PLANRD412.DGN

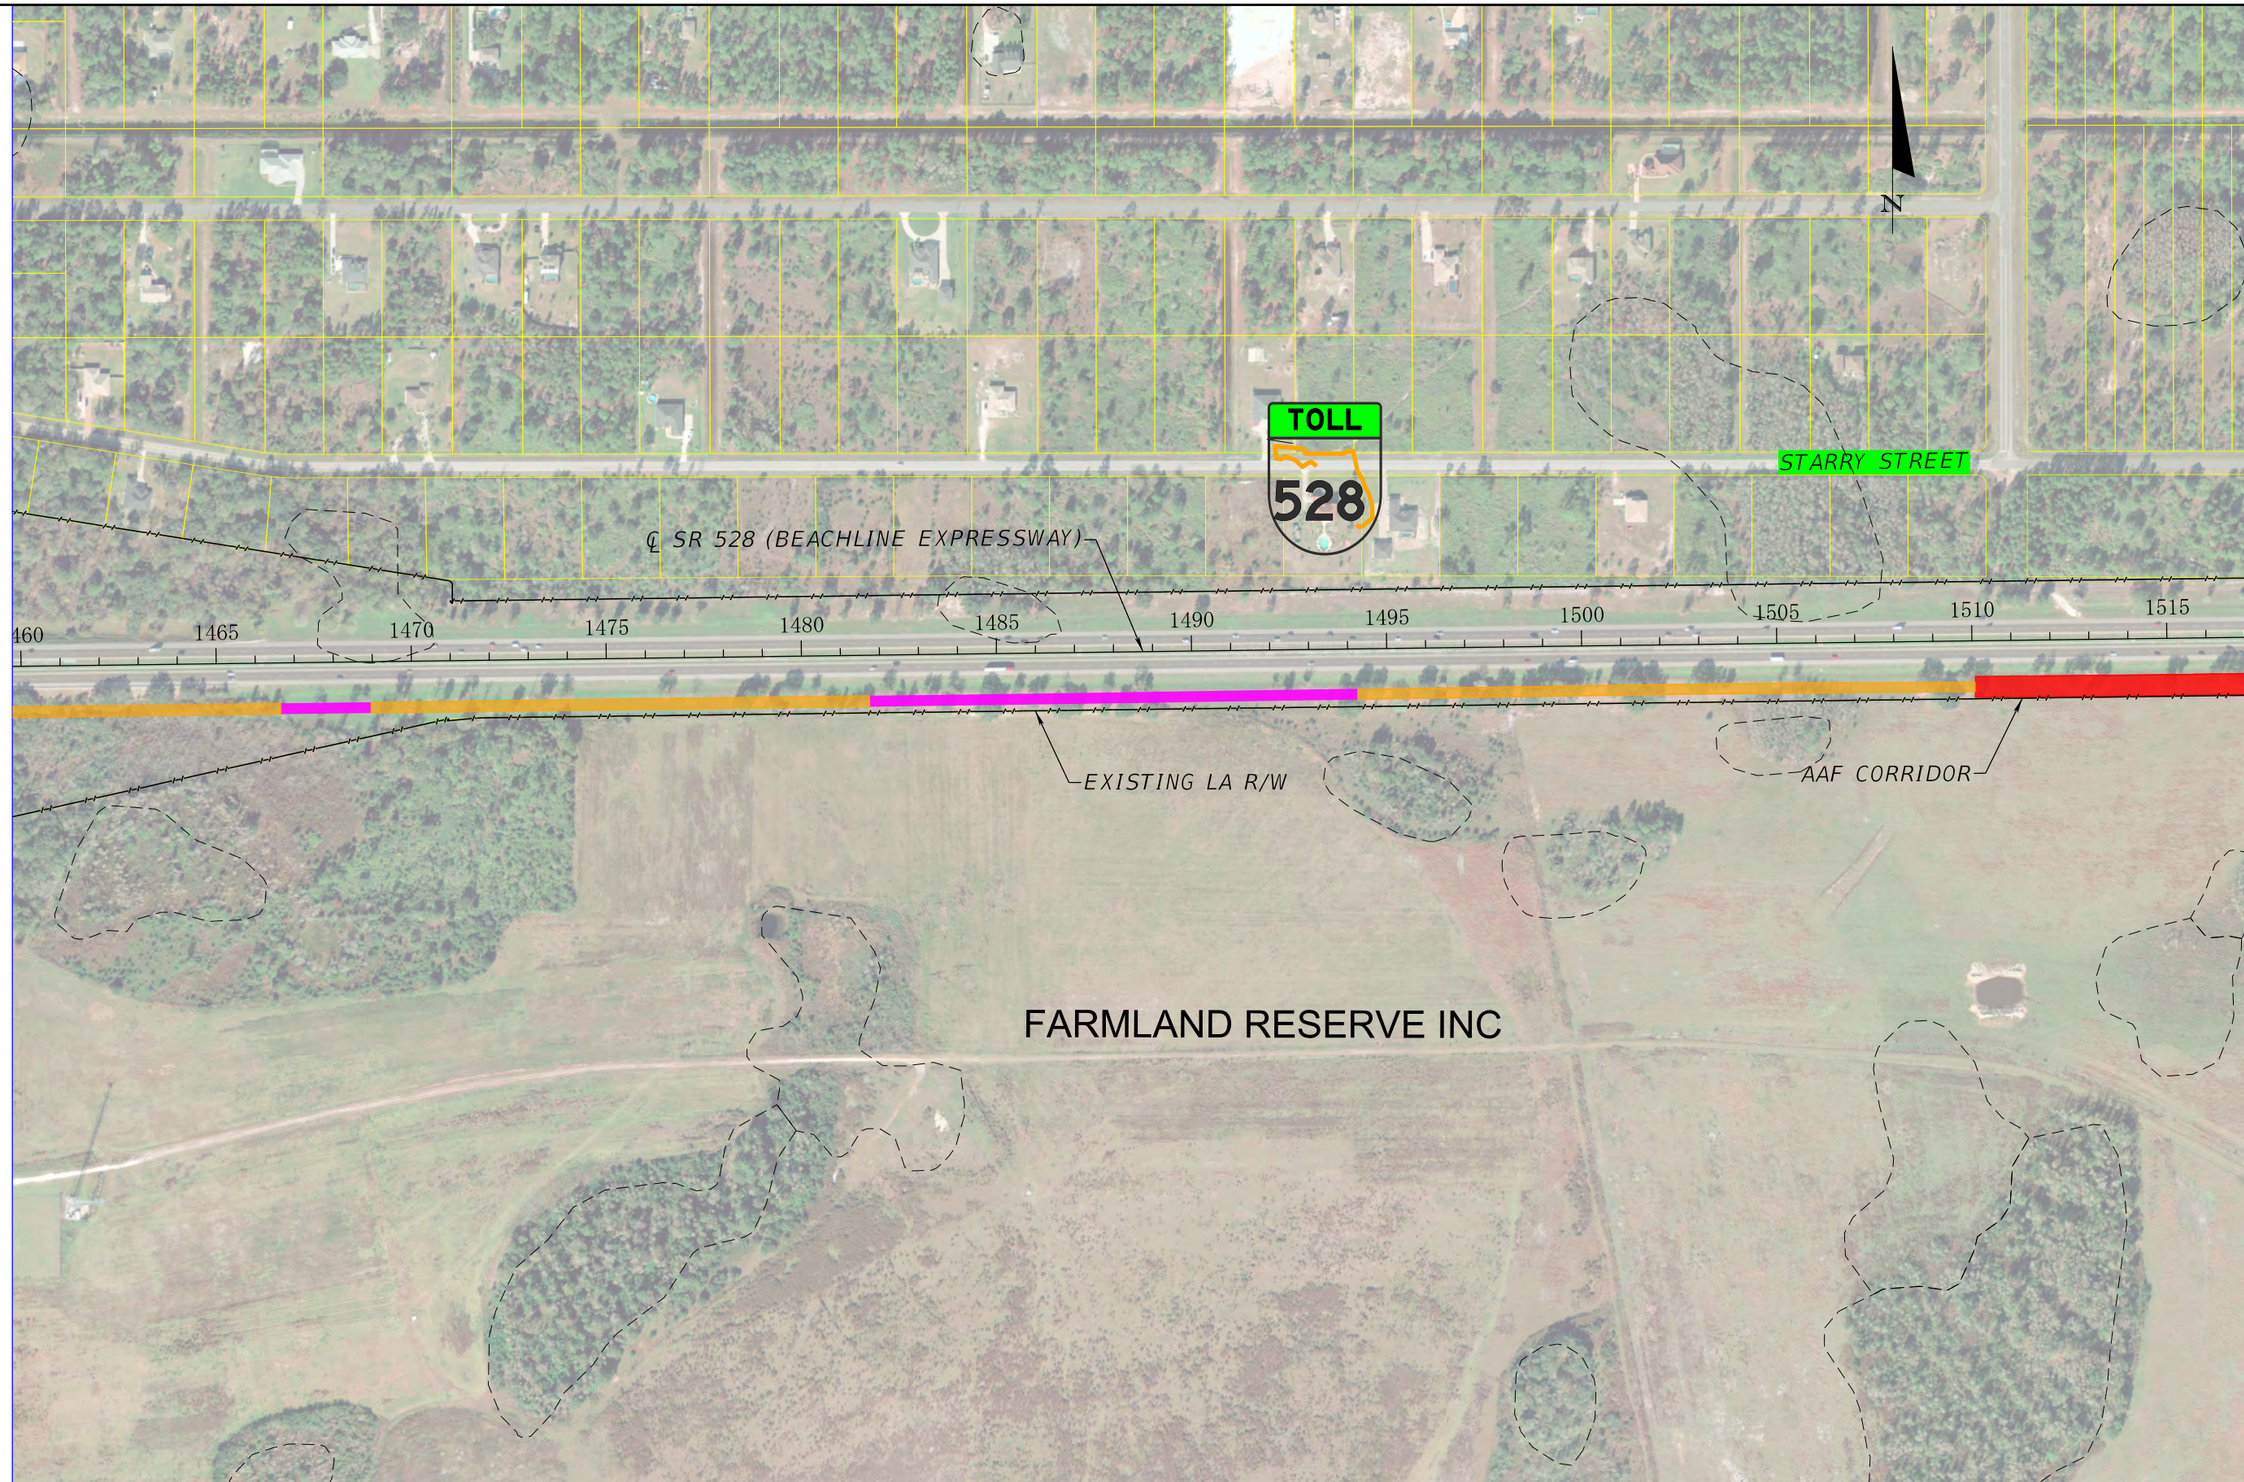

EXPLANATION OF FEATURES

- AAF AT GRADE (≤8')
- AAF ABOVE GRADE (>8')
- AAF IN BOX SECTION
- AAF BRIDGE
- ROADWAY BRIDGE
- EXIST POND
- PROPOSED POND BY AAF
- PROPOSED (ULTIMATE) POND BY OOCEA OR FDOT
- PROPOSED ROW (AAF)
- WETLAND BOUNDARY

AAF RAILWAY AT OOCEA ALTERNATIVE A

ALL ABOARD FLORIDA INTERCITY PASSENGER RAIL PROJECT

0 100 400 FT

U.S Department of Transportation
Federal Railroad Administration

hnguyen 10/24/13 6:11:36 PM C:\caddlib\pw\pwsoutheast\pw\hnguyen\dms98337\PLANRD413.DGN

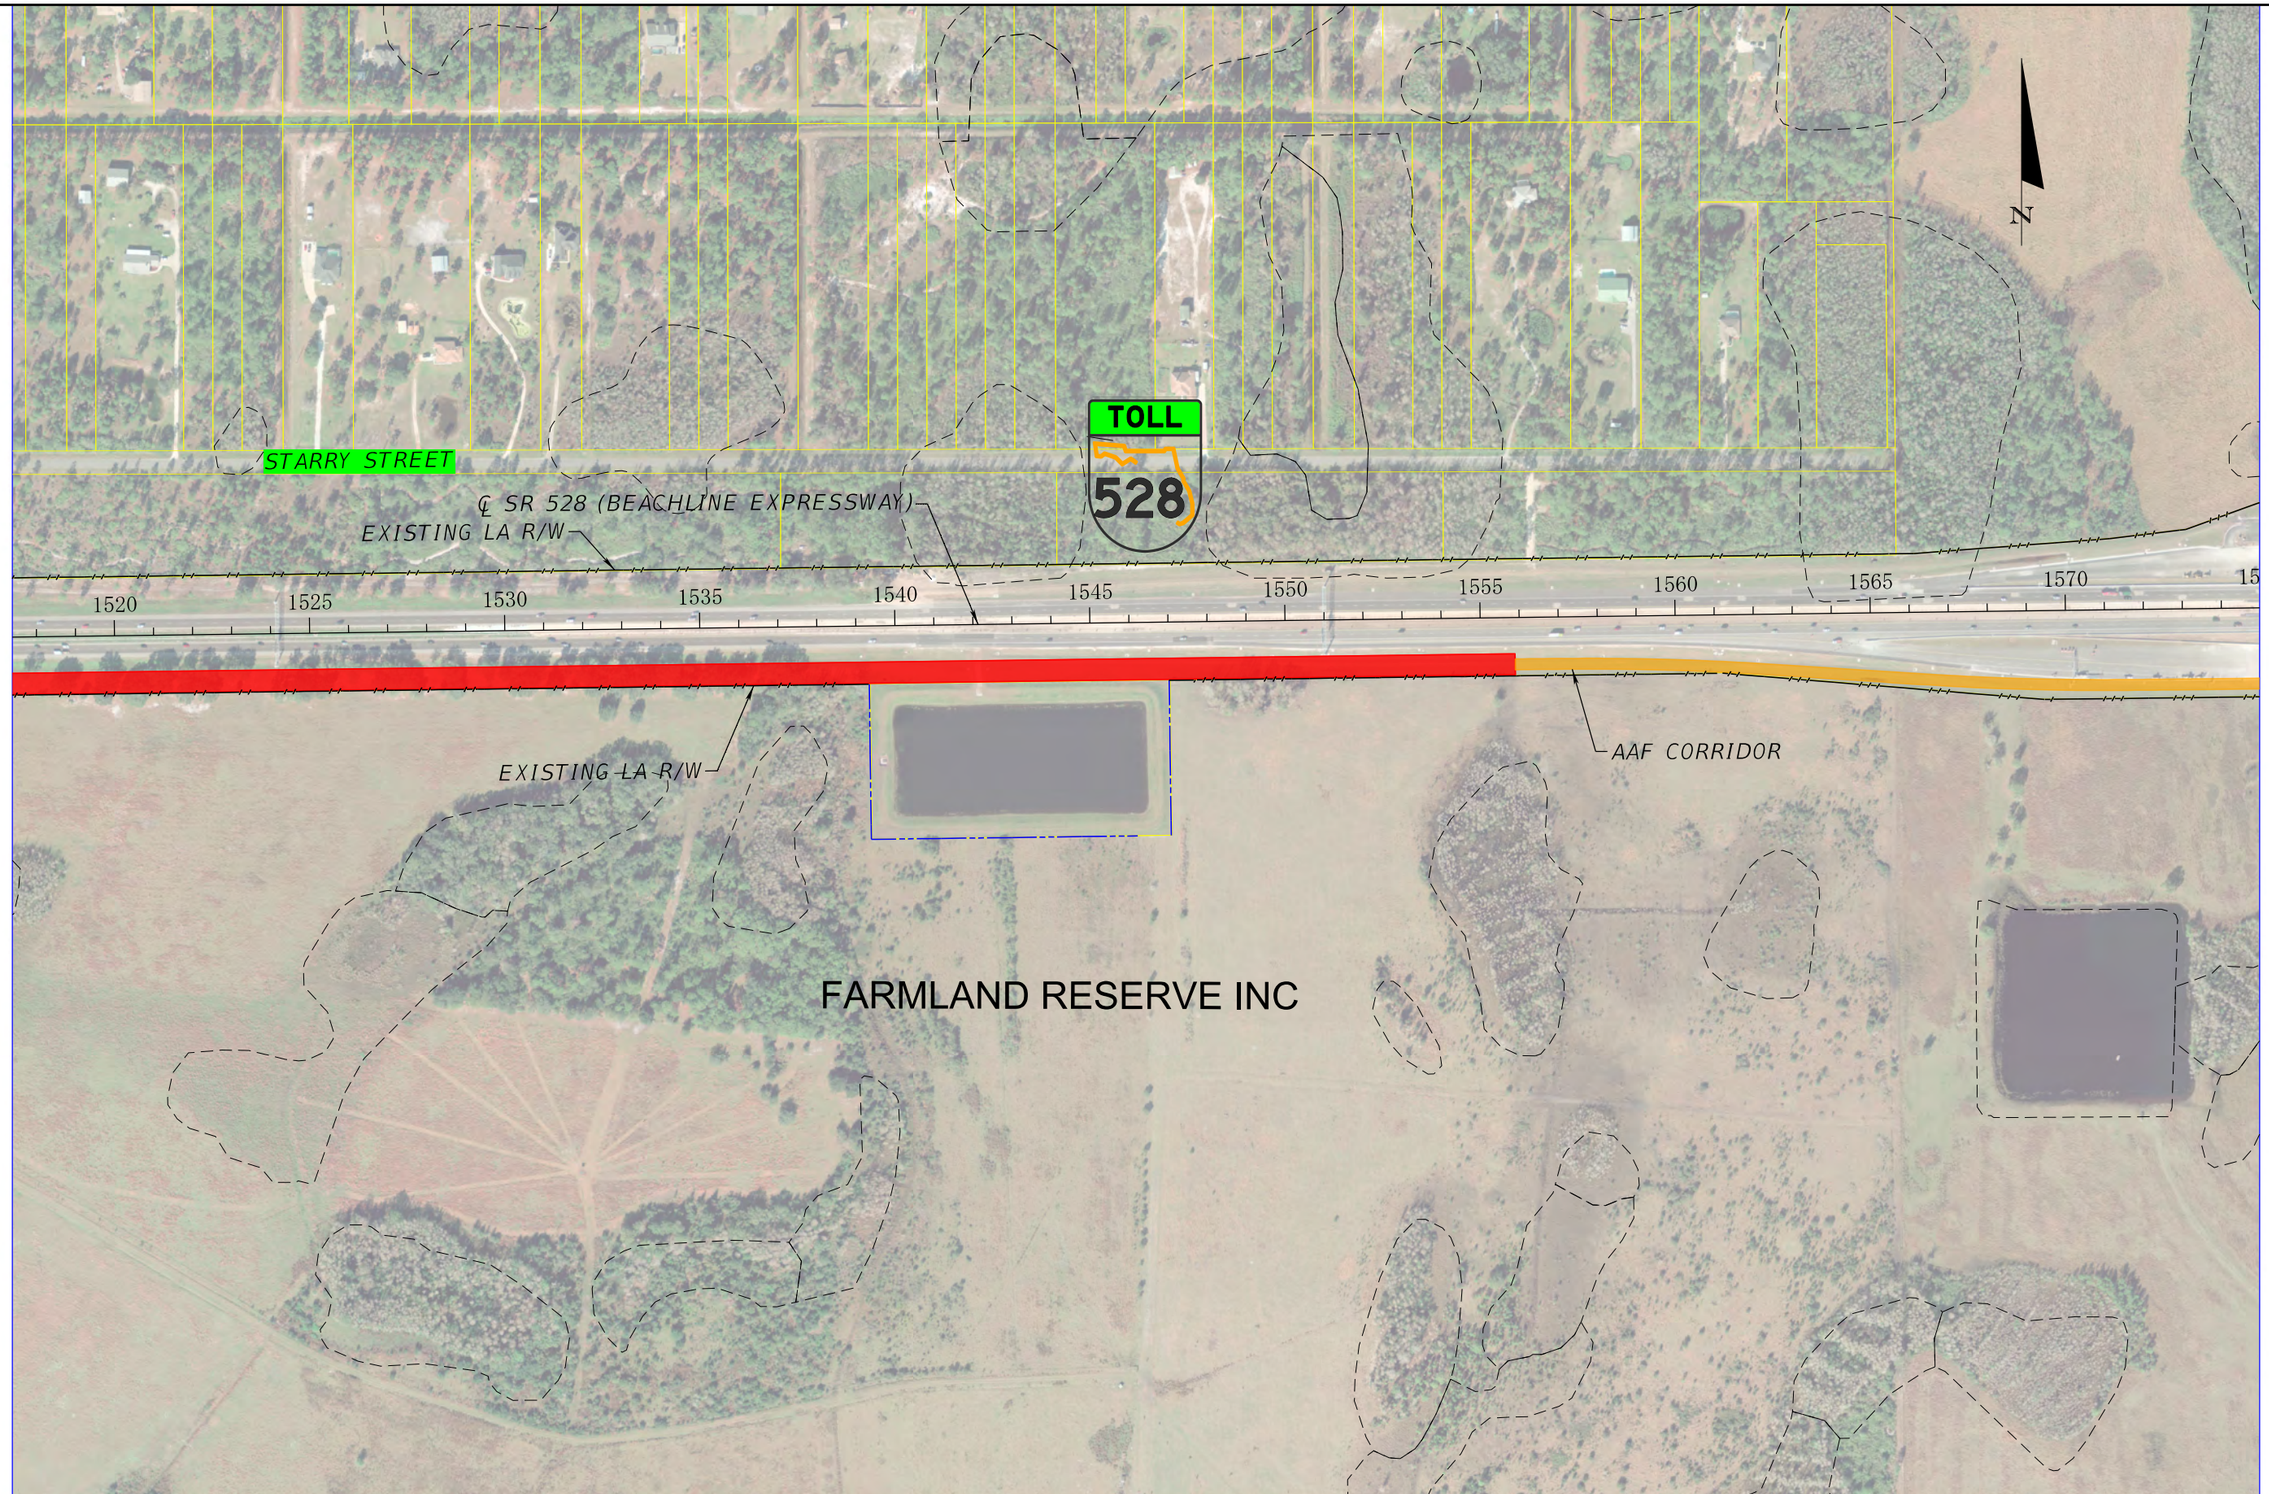

EXPLANATION OF FEATURES

- AAF AT GRADE (≤8')
- AAF ABOVE GRADE (>8')
- AAF IN BOX SECTION
- AAF BRIDGE
- ROADWAY BRIDGE
- EXIST POND
- PROPOSED POND BY AAF
- PROPOSED (ULTIMATE) POND BY OOCEA OR FDOT
- PROPOSED ROW (AAF)
- WETLAND BOUNDARY

AAF RAILWAY AT OOCEA ALTERNATIVE A

ALL ABOARD FLORIDA INTERCITY PASSENGER RAIL PROJECT

0 100 400 FT

U.S Department of Transportation
Federal Railroad Administration

hnguyen 10/24/13 6:12:06 PM C:\caddlib\pw\pwsoutheast\pw\hnguyen\dms98337\PLANRD414.DGN

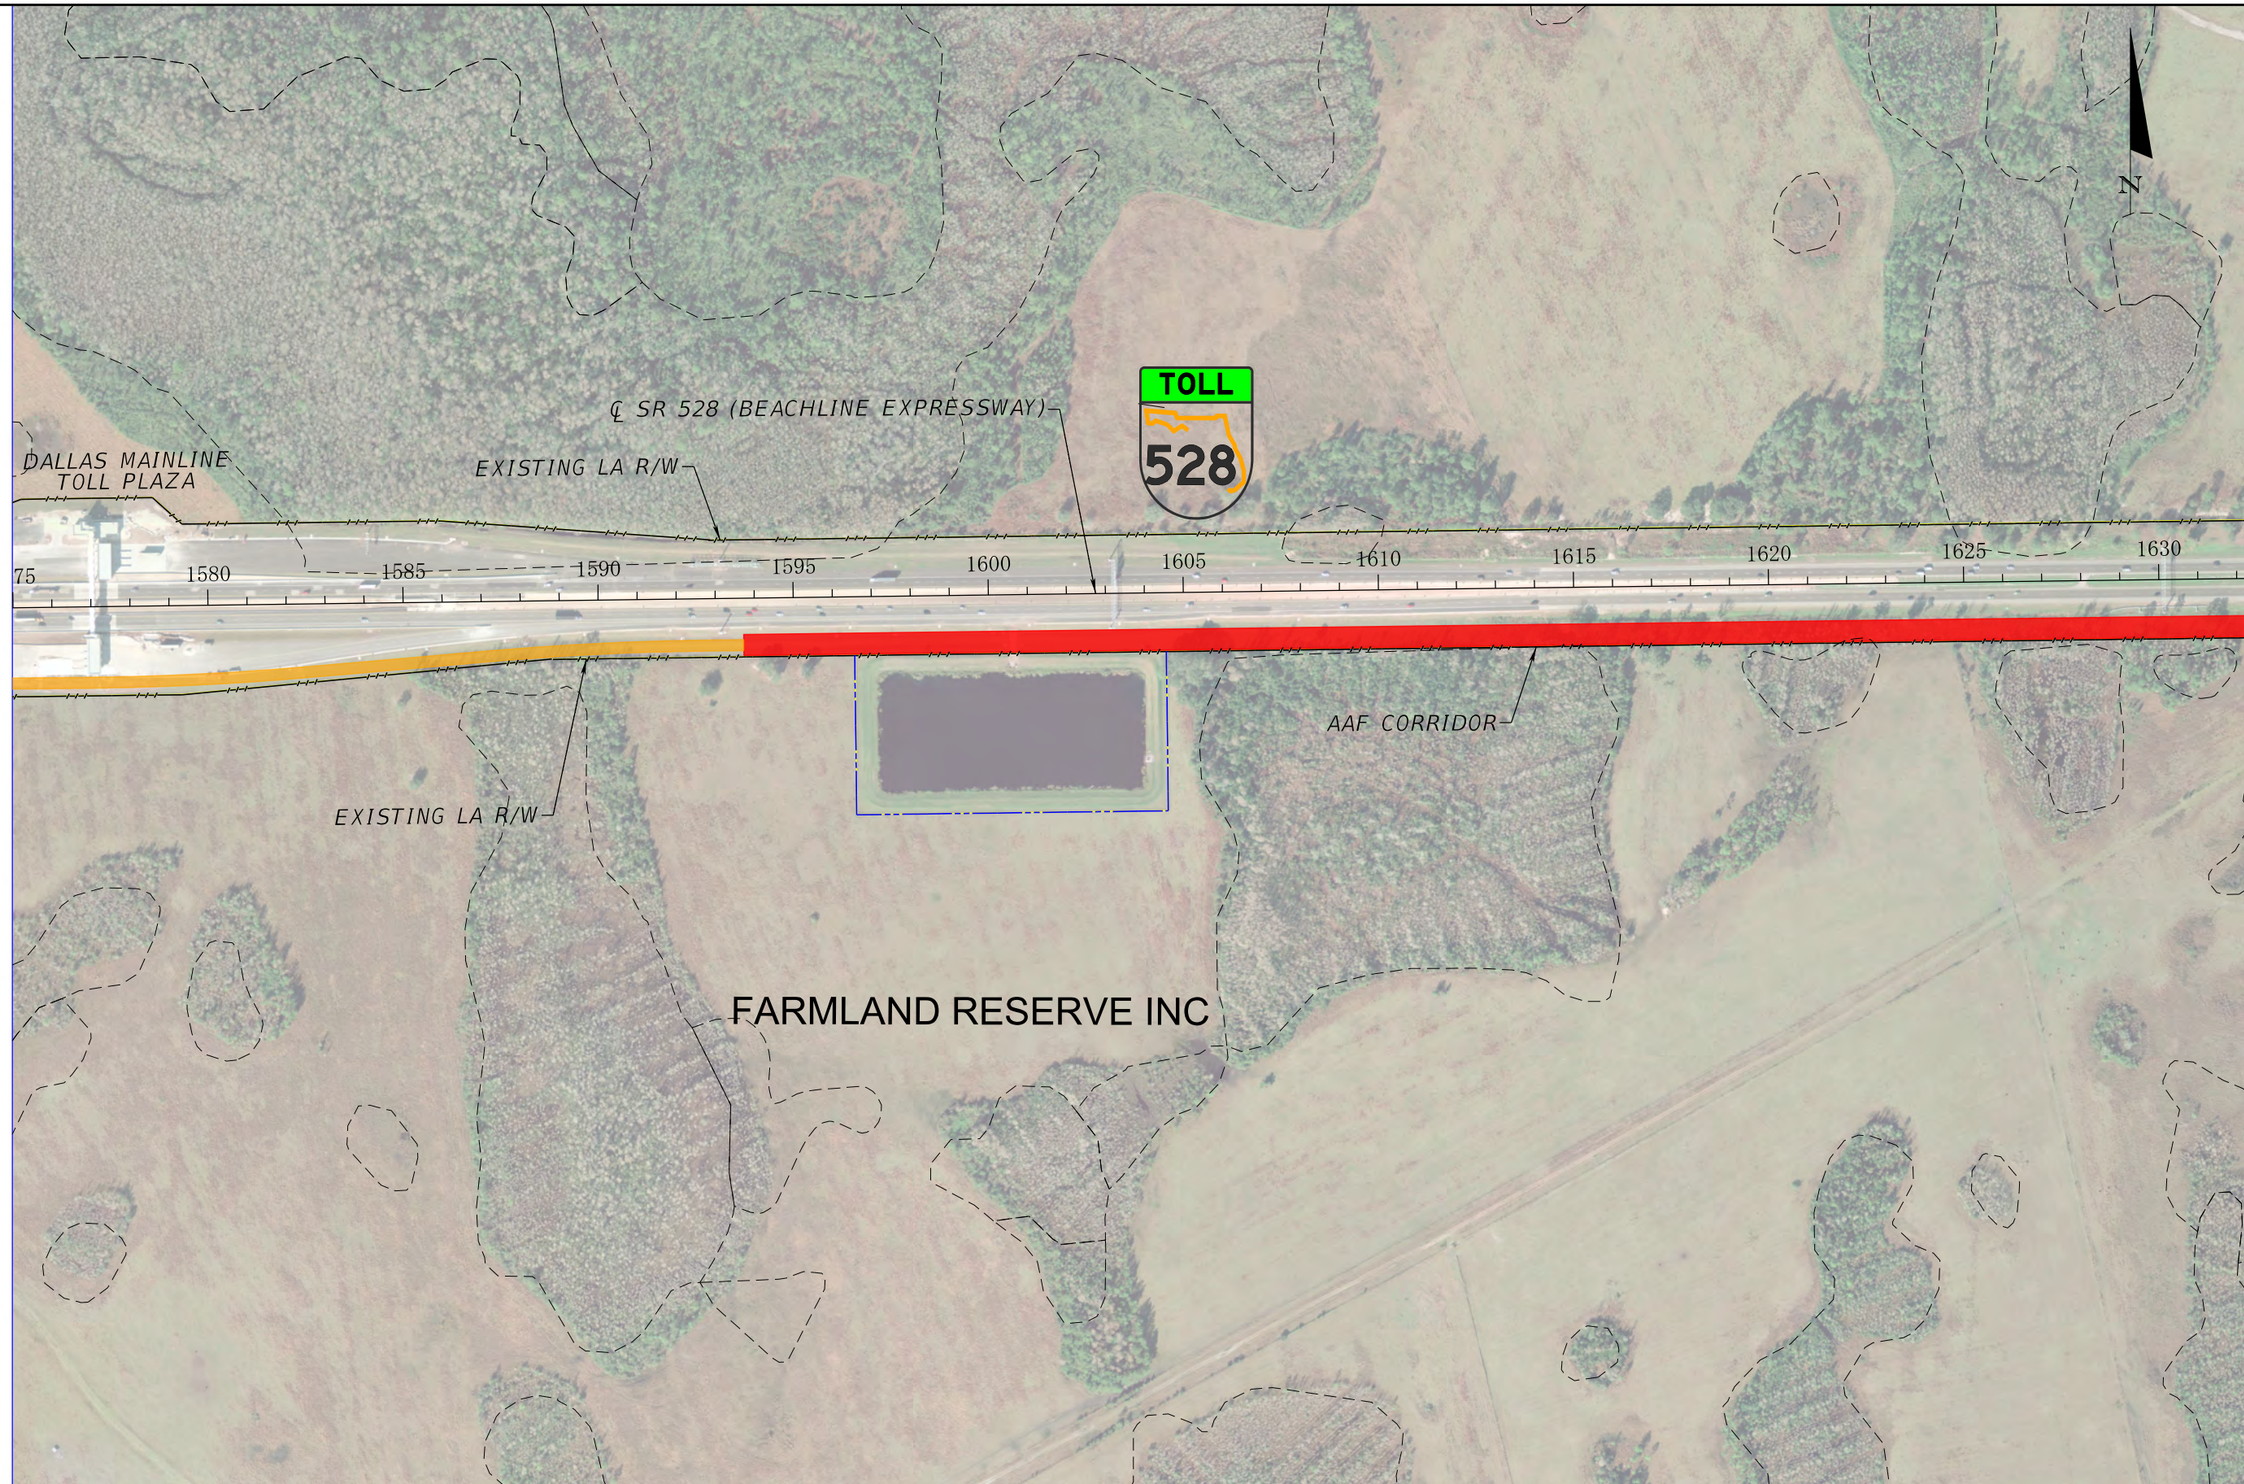

EXPLANATION OF FEATURES

- AAF AT GRADE (≤8')
- AAF ABOVE GRADE (>8')
- AAF IN BOX SECTION
- AAF BRIDGE
- ROADWAY BRIDGE
- EXIST POND
- PROPOSED POND BY AAF
- PROPOSED (ULTIMATE) POND BY OOCEA OR FDOT
- PROPOSED ROW (AAF)
- WETLAND BOUNDARY

AAF RAILWAY AT OOCEA ALTERNATIVE A

ALL ABOARD FLORIDA INTERCITY PASSENGER RAIL PROJECT

0 100 400 FT

U.S Department of Transportation
Federal Railroad Administration

hnguyen 10/24/13 6:12:37 PM C:\caddlib\pw\pwsoutheast\pw\hnguyen\dms98337\PLANRD415.DGN

EXPLANATION OF FEATURES

- AAF AT GRADE (≤8')
- AAF ABOVE GRADE (>8')
- AAF IN BOX SECTION
- AAF BRIDGE
- ROADWAY BRIDGE
- EXIST POND
- PROPOSED POND BY AAF
- PROPOSED (ULTIMATE) POND BY OOCEA OR FDOT
- PROPOSED ROW (AAF)
- WETLAND BOUNDARY

AAF RAILWAY AT OOCEA ALTERNATIVE A

ALL ABOARD FLORIDA INTERCITY PASSENGER RAIL PROJECT

0 100 400 FT

U.S Department of Transportation
Federal Railroad Administration

EXPLANATION OF FEATURES

- AAF AT GRADE (≤8')
- AAF ABOVE GRADE (>8')
- AAF IN BOX SECTION
- AAF BRIDGE
- ROADWAY BRIDGE
- EXIST POND
- PROPOSED POND BY AAF
- PROPOSED (ULTIMATE) POND BY OOCEA OR FDOT
- PROPOSED ROW (AAF)
- WETLAND BOUNDARY

AAF RAILWAY AT OOCEA ALTERNATIVE A

ALL ABOARD FLORIDA INTERCITY PASSENGER RAIL PROJECT

0 100 400 FT

U.S Department of Transportation
Federal Railroad Administration

hnguyen 10/24/13 6:13:41 PM C:\caddlib\pw\pwsoutheast\pw\hnguyen\dms98337\PLANRD417.DGN

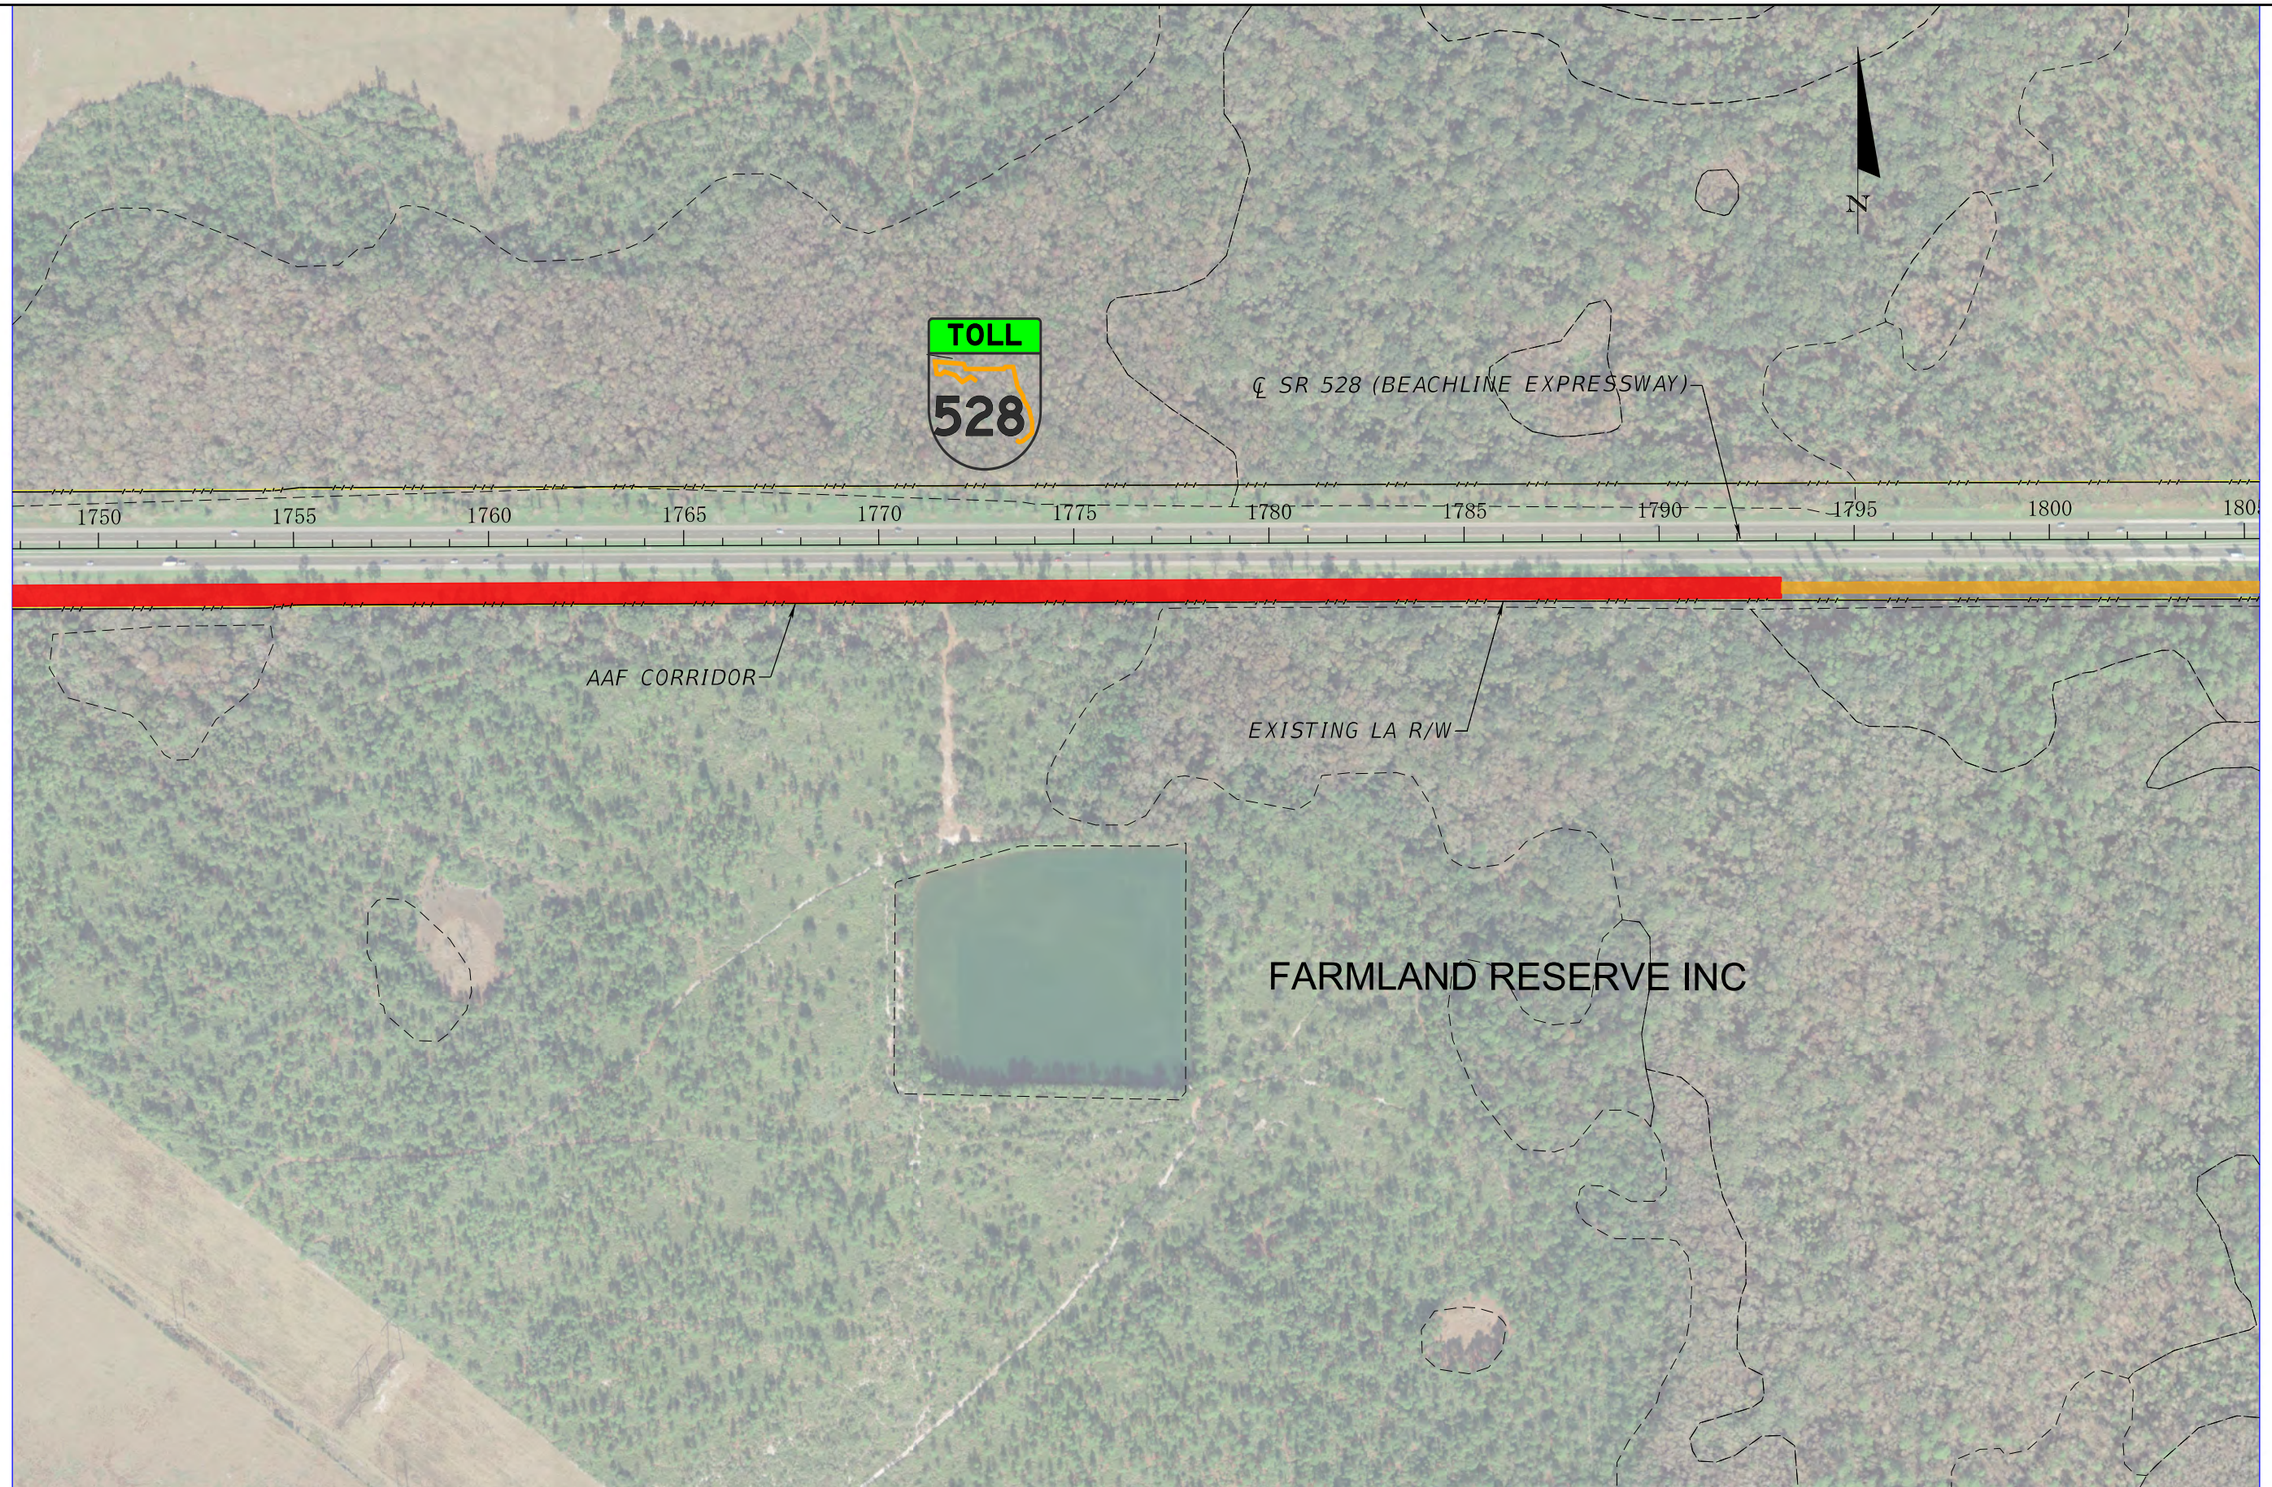

EXPLANATION OF FEATURES

- AAF AT GRADE (≤8')
- AAF ABOVE GRADE (>8')
- AAF IN BOX SECTION
- AAF BRIDGE
- ROADWAY BRIDGE
- EXIST POND
- PROPOSED POND BY AAF
- PROPOSED (ULTIMATE) POND BY OOCEA OR FDOT
- PROPOSED ROW (AAF)
- WETLAND BOUNDARY

AAF RAILWAY AT OOCEA ALTERNATIVE A

ALL ABOARD FLORIDA INTERCITY PASSENGER RAIL PROJECT

0 100 400 FT

U.S Department of Transportation
Federal Railroad Administration

hnguyen 10/24/13 6:14:18 PM C:\caddlib\pw\pwsoutheast\pw\hnguyen\dms98337\PLANRD418.DGN

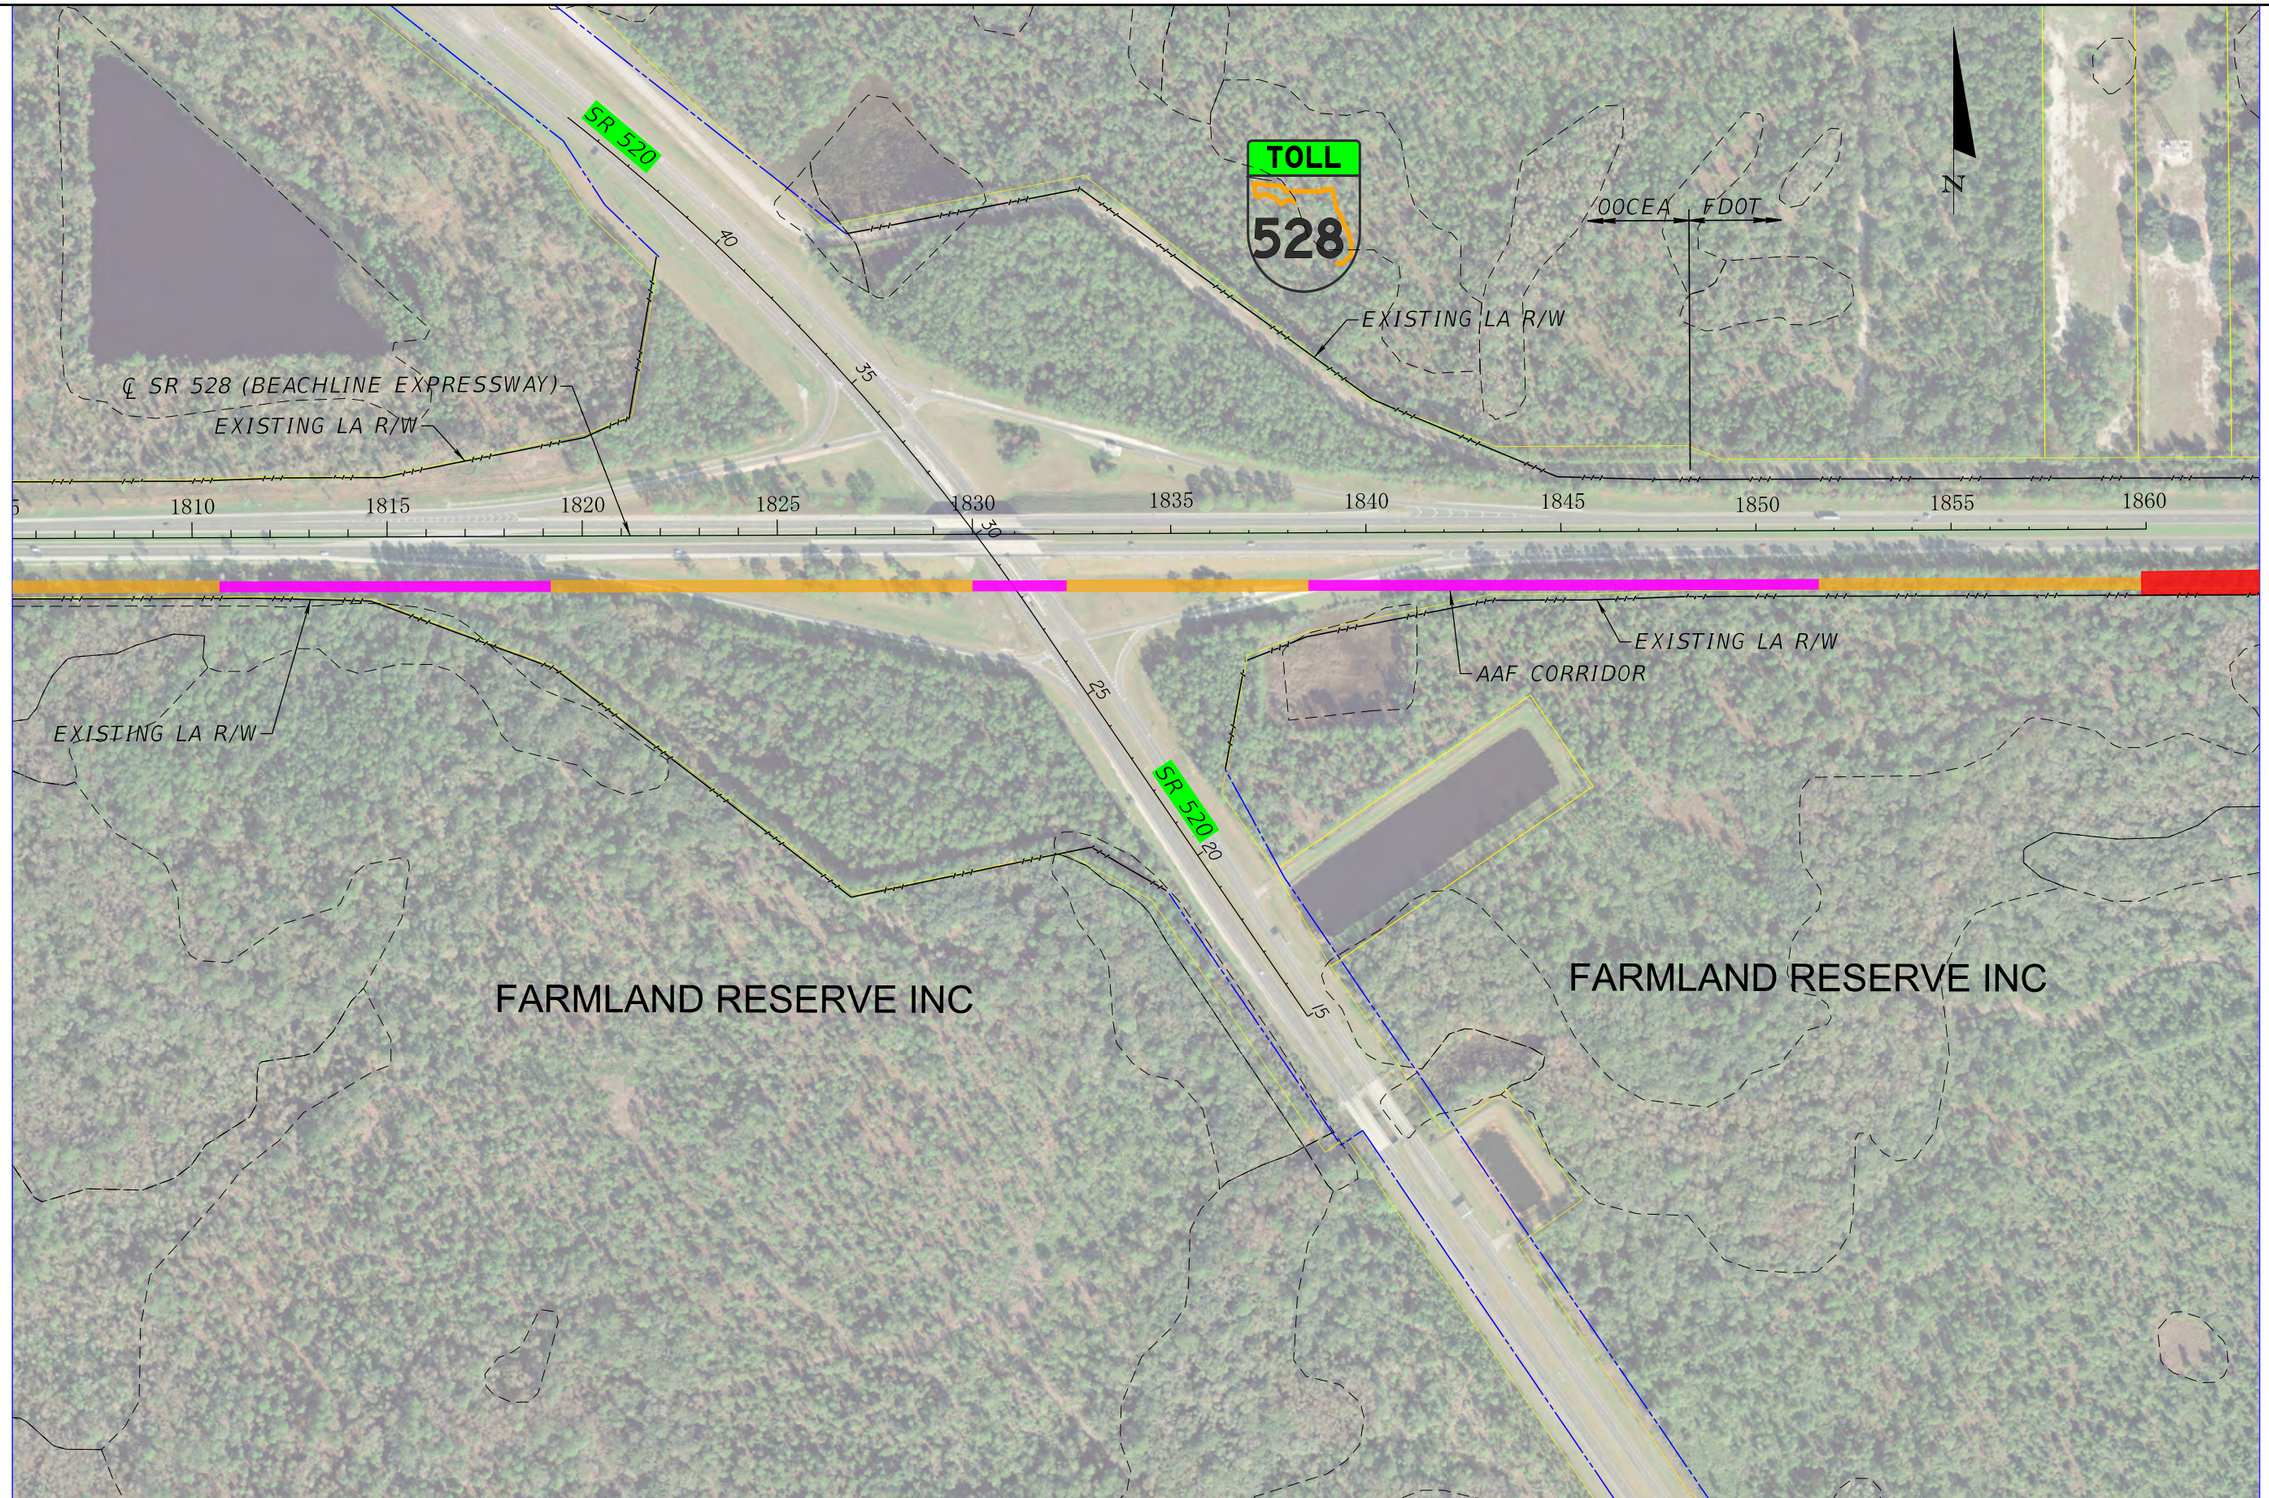

EXPLANATION OF FEATURES

- AAF AT GRADE (≤8')
- AAF ABOVE GRADE (>8')
- AAF IN BOX SECTION
- AAF BRIDGE
- ROADWAY BRIDGE
- EXIST POND
- PROPOSED POND BY AAF
- PROPOSED (ULTIMATE) POND BY OOCEA OR FDOT
- PROPOSED ROW (AAF)
- WETLAND BOUNDARY

AAF RAILWAY AT OOCEA ALTERNATIVE A

ALL ABOARD FLORIDA INTERCITY PASSENGER RAIL PROJECT

0 100 400 FT

U.S Department of Transportation
Federal Railroad Administration

hnguyen 10/24/13 6:14:50 PM C:\caddlib\pw\pwsoutheast\pw\hnguyen\dms98337\PLANRD419.DGN

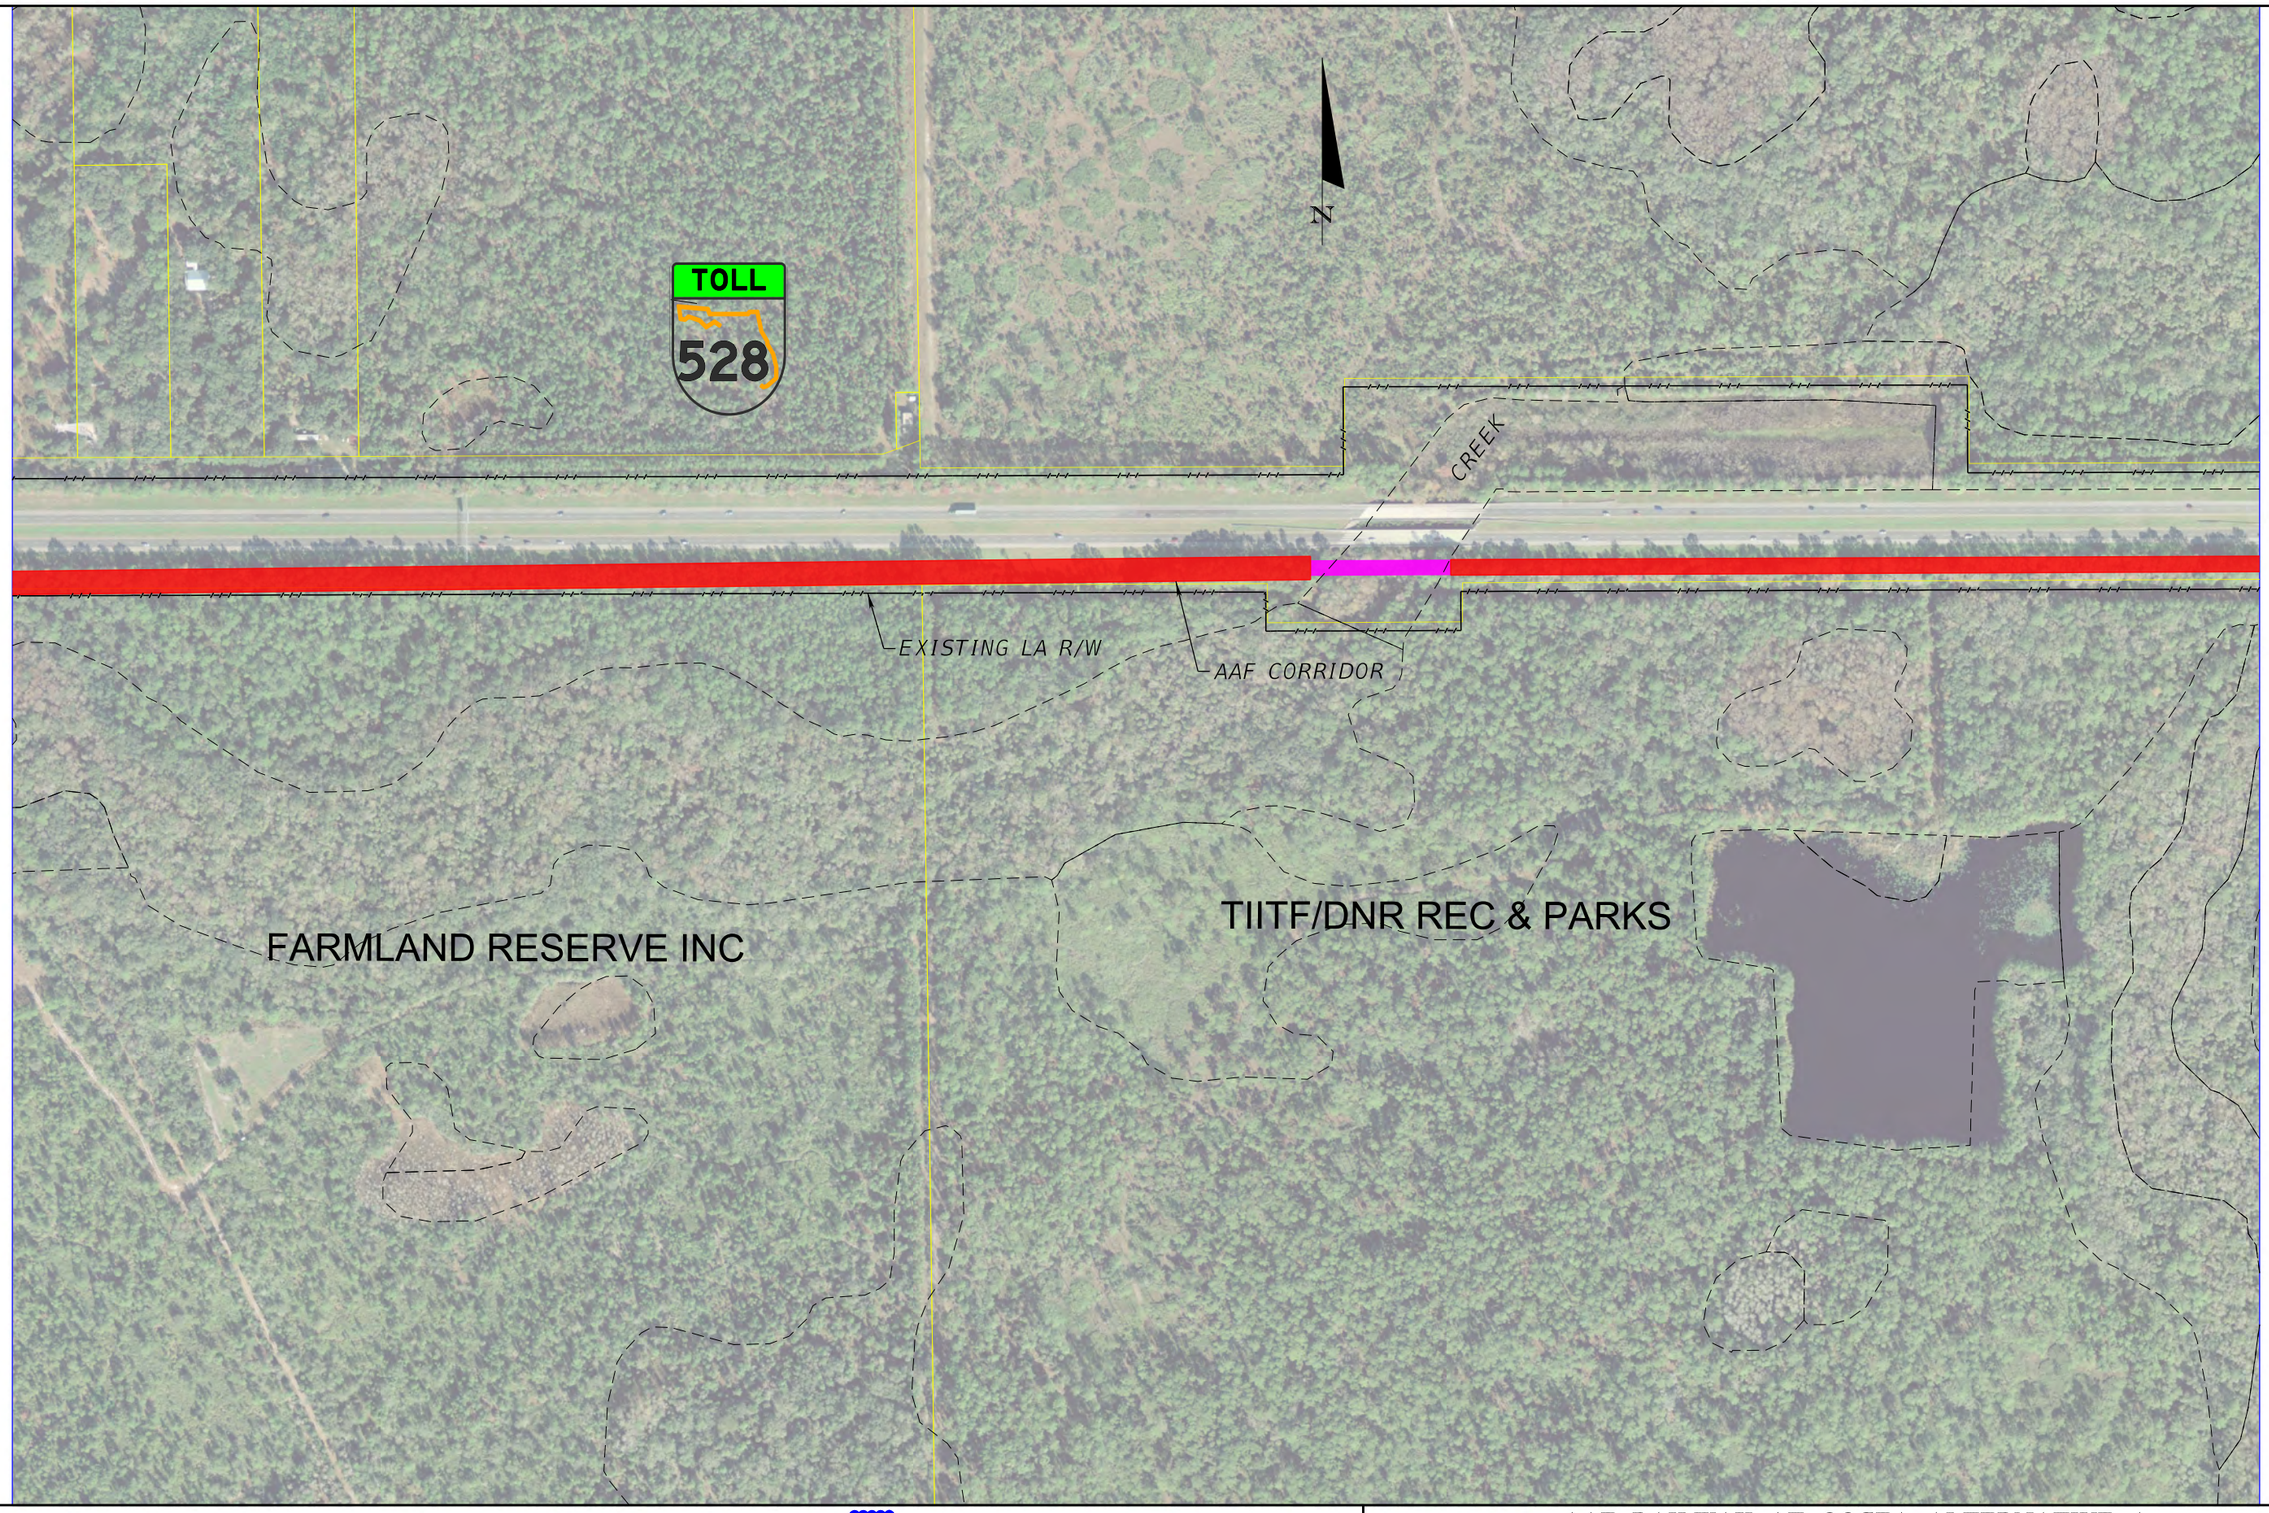

EXPLANATION OF FEATURES

- AAF AT GRADE (≤8')
- AAF ABOVE GRADE (>8')
- AAF IN BOX SECTION
- AAF BRIDGE
- ROADWAY BRIDGE
- EXIST POND
- PROPOSED POND BY AAF
- PROPOSED (ULTIMATE) POND BY OOCEA OR FDOT
- PROPOSED ROW (AAF)
- WETLAND BOUNDARY

AAF RAILWAY AT OOCEA ALTERNATIVE A

ALL ABOARD FLORIDA INTERCITY PASSENGER RAIL PROJECT

0 100 400 FT

U.S Department of Transportation
Federal Railroad Administration

hnguyen 10/24/13 6:15:21 PM C:\caddlib\pw\pwsoutheast\pw\hnguyen\dms98337\PLANRD420.DGN