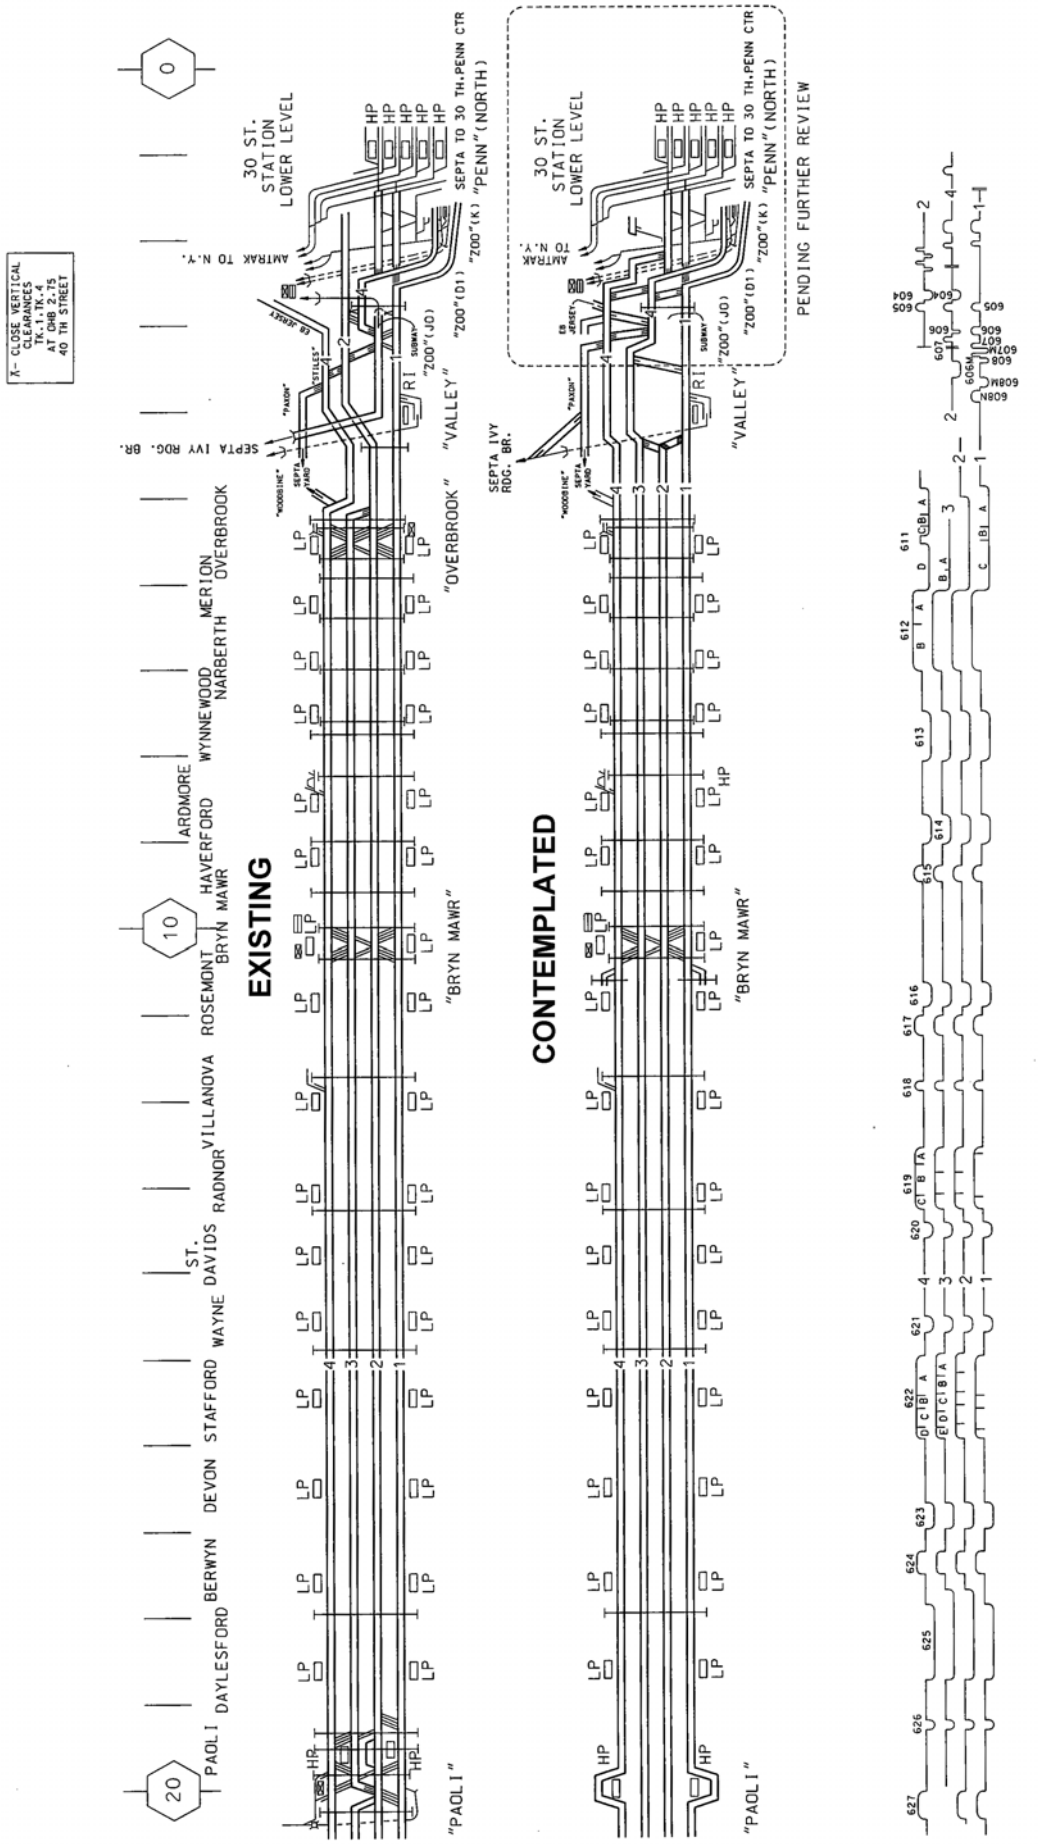
EXISTING
CONTEMPLATED
PENDING FURTHER REVIEW
30 ST. STATION LOWER LEVEL
AMTRAK TO N.Y.
SEPTA TO 30 TH.PENN CTR
"PENN"(NORTH)
"ZOO"(K)
"ZOO"(D1)
"ZOO"(JO)
"VALLEY"
"OVERBROOK"
"BRYN MAWR"
"PAOLI"
SEPTA IVY RDG. BR.
PAOLI
DAYLESFORD
BERWYN
DEVON
STAFFORD
WAYNE
ST. DAVIDS
RADNOR
VILLANOVA
ROSEMONT
BRYN MAWR
HAVERFORD
ARDMORE
WYNNEWOOD
NARBERTH
MERION
OVERBROOK
20
10
0
X- CLOSE VERTICAL CLEARANCES TK.1,TK.4 AT OHB 2.75 40 TH STREET

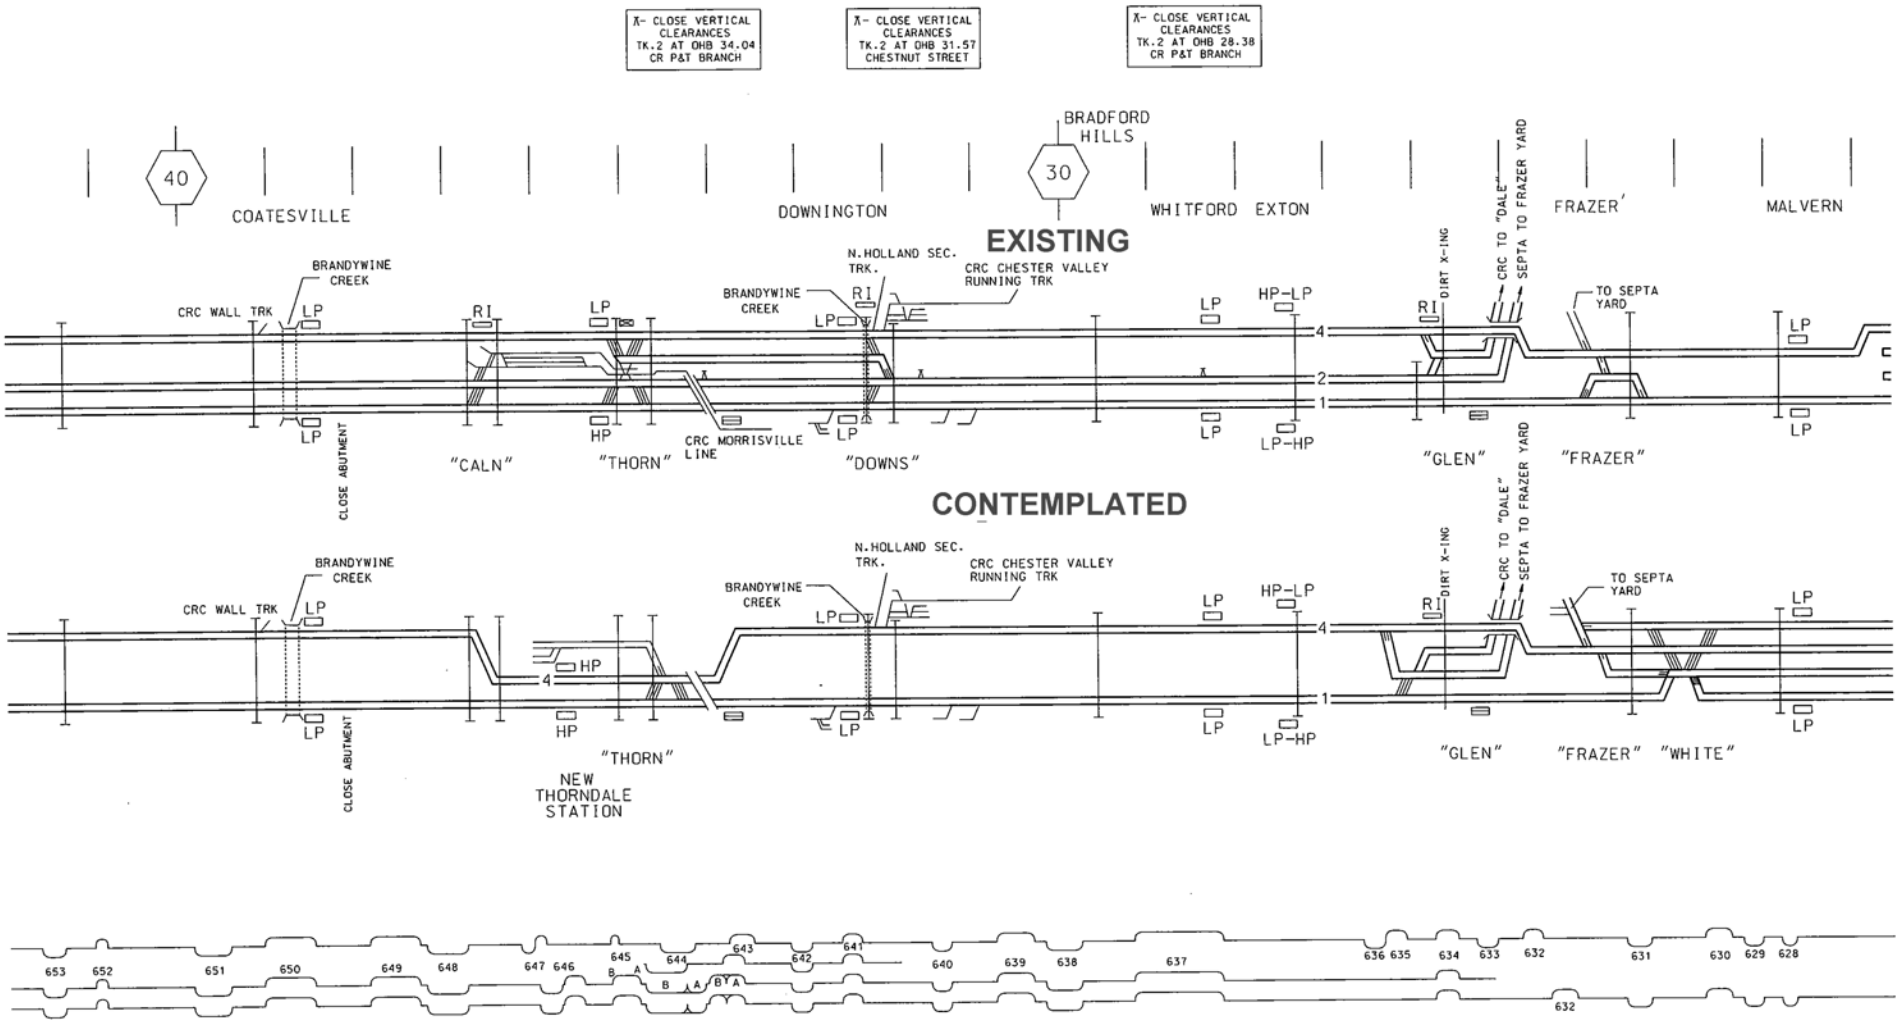
X- CLOSE VERTICAL CLEARANCES TK.2 AT OHB 34.04 CR P&T BRANCH
X- CLOSE VERTICAL CLEARANCES TK.2 AT OHB 31.57 CHESTNUT STREET
X- CLOSE VERTICAL CLEARANCES TK.2 AT OHB 28.38 CR P&T BRANCH
40
COATESVILLE
DOWNINGTON
BRADFORD HILLS
30
WHITFORD
EXTON
FRAZER
MALVERN
EXISTING
BRANDYWINE CREEK
CRC WALL TRK
LP
RI
HP
HP-LP
N.HOLLAND SEC. TRK.
CRC CHESTER VALLEY RUNNING TRK
CRC MORRISVILLE LINE
DIRT X-ING
CRC TO "DALE"
SEPTA TO FRAZER YARD
TO SEPTA YARD
CLOSE ABUTMENT
"CALN"
"THORN"
"DOWNS"
"GLEN"
"FRAZER"
CONTEMPLATED
NEW THORNDALE STATION
"WHITE"
653 652 651 650 649 648 647 646 645 644 643 642 641 640 639 638 637 636 635 634 633 632 631 630 629 628

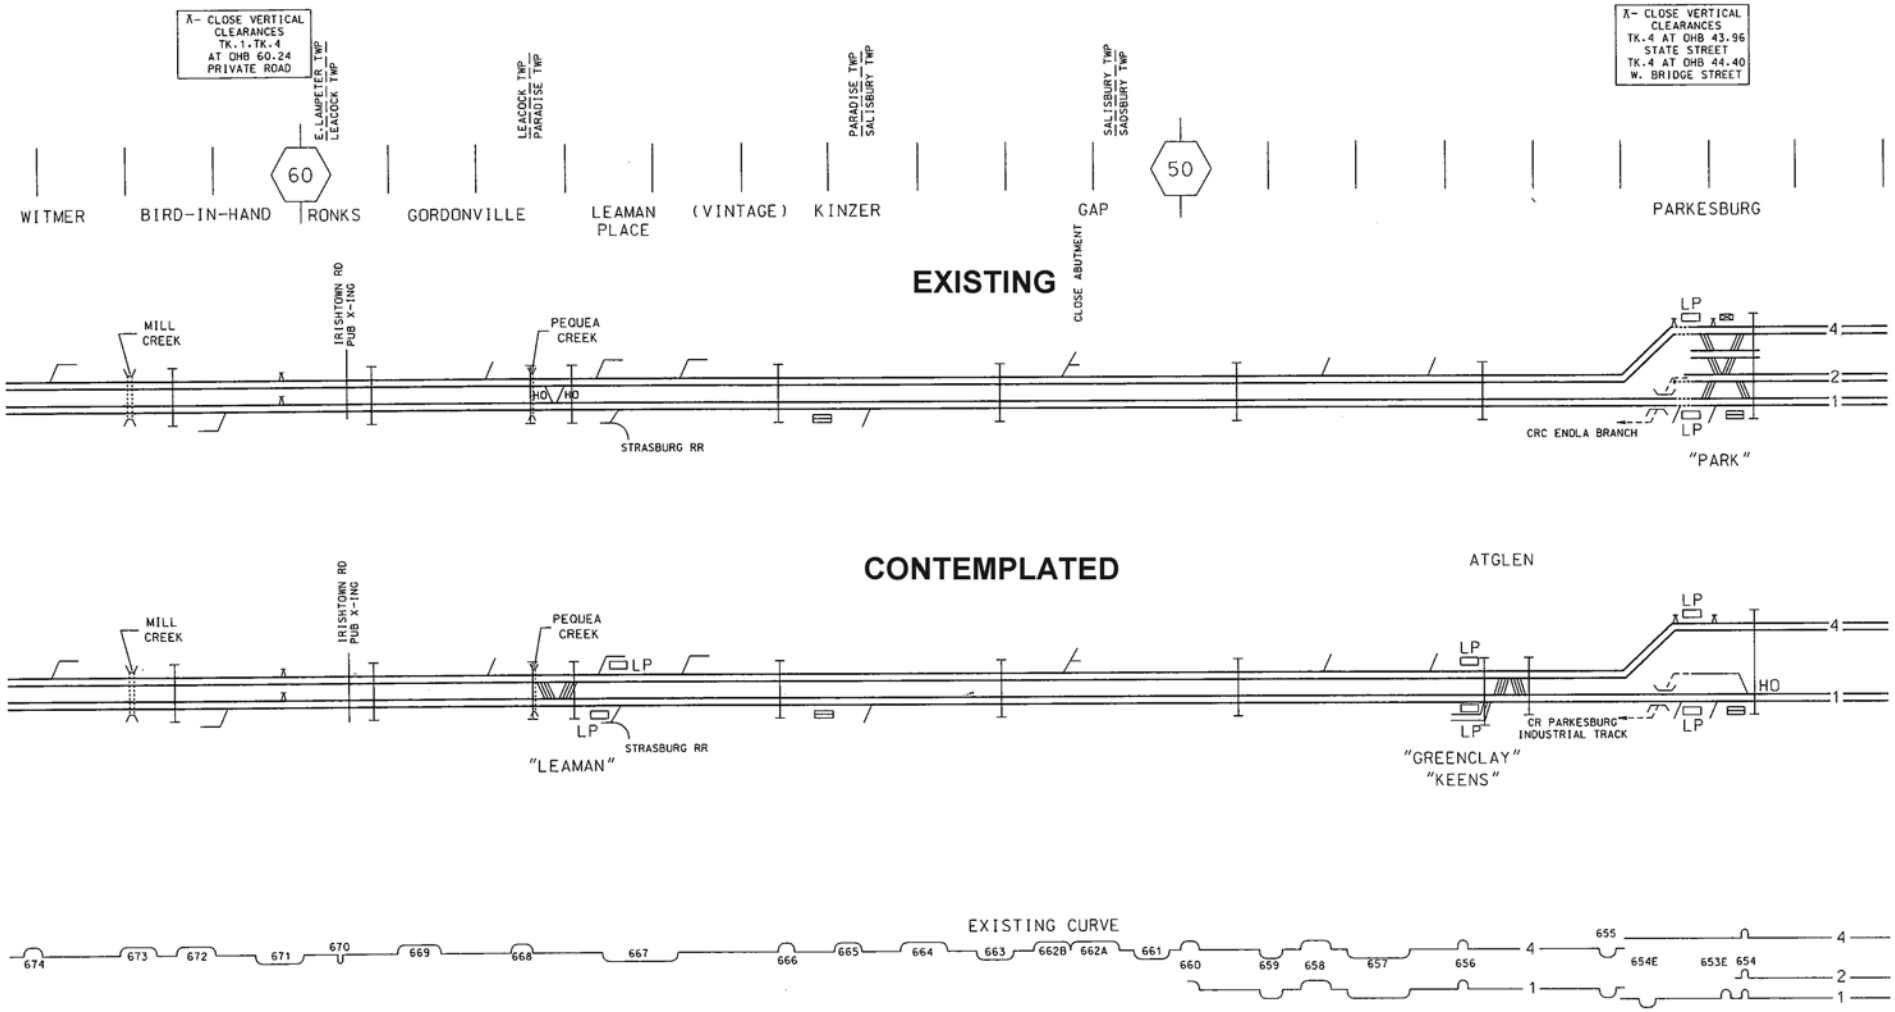
X- CLOSE VERTICAL CLEARANCES TK.1.TK.4 AT OHB 60.24 PRIVATE ROAD
E.LAMPETER TWP
LEACOCK TWP
LEACOCK TWP
PARADISE TWP
PARADISE TWP
SALISBURY TWP
SALISBURY TWP
SADSBURY TWP
X- CLOSE VERTICAL CLEARANCES TK.4 AT OHB 43.96 STATE STREET TK.4 AT OHB 44.40 W. BRIDGE STREET
60
50
WITMER
BIRD-IN-HAND
RONKS
GORDONVILLE
LEAMAN PLACE
(VINTAGE)
KINZER
GAP
PARKESBURG
EXISTING
CLOSE ABUTMENT
MILL CREEK
IRISHTOWN RD PUB X-ING
PEQUEA CREEK
HO
HO
STRASBURG RR
LP
LP
CRC ENOLA BRANCH
"PARK"
4
2
1
CONTEMPLATED
ATGLEN
MILL CREEK
IRISHTOWN RD PUB X-ING
PEQUEA CREEK
LP
LP
STRASBURG RR
"LEAMAN"
LP
LP
CR PARKESBURG INDUSTRIAL TRACK
LP
LP
HO
"GREENCLAY"
"KEENS"
4
1
EXISTING CURVE
674
673
672
671
670
669
668
667
666
665
664
663
662B
662A
661
660
659
658
657
656
655
654E
653E
654
4
1
4
2
1

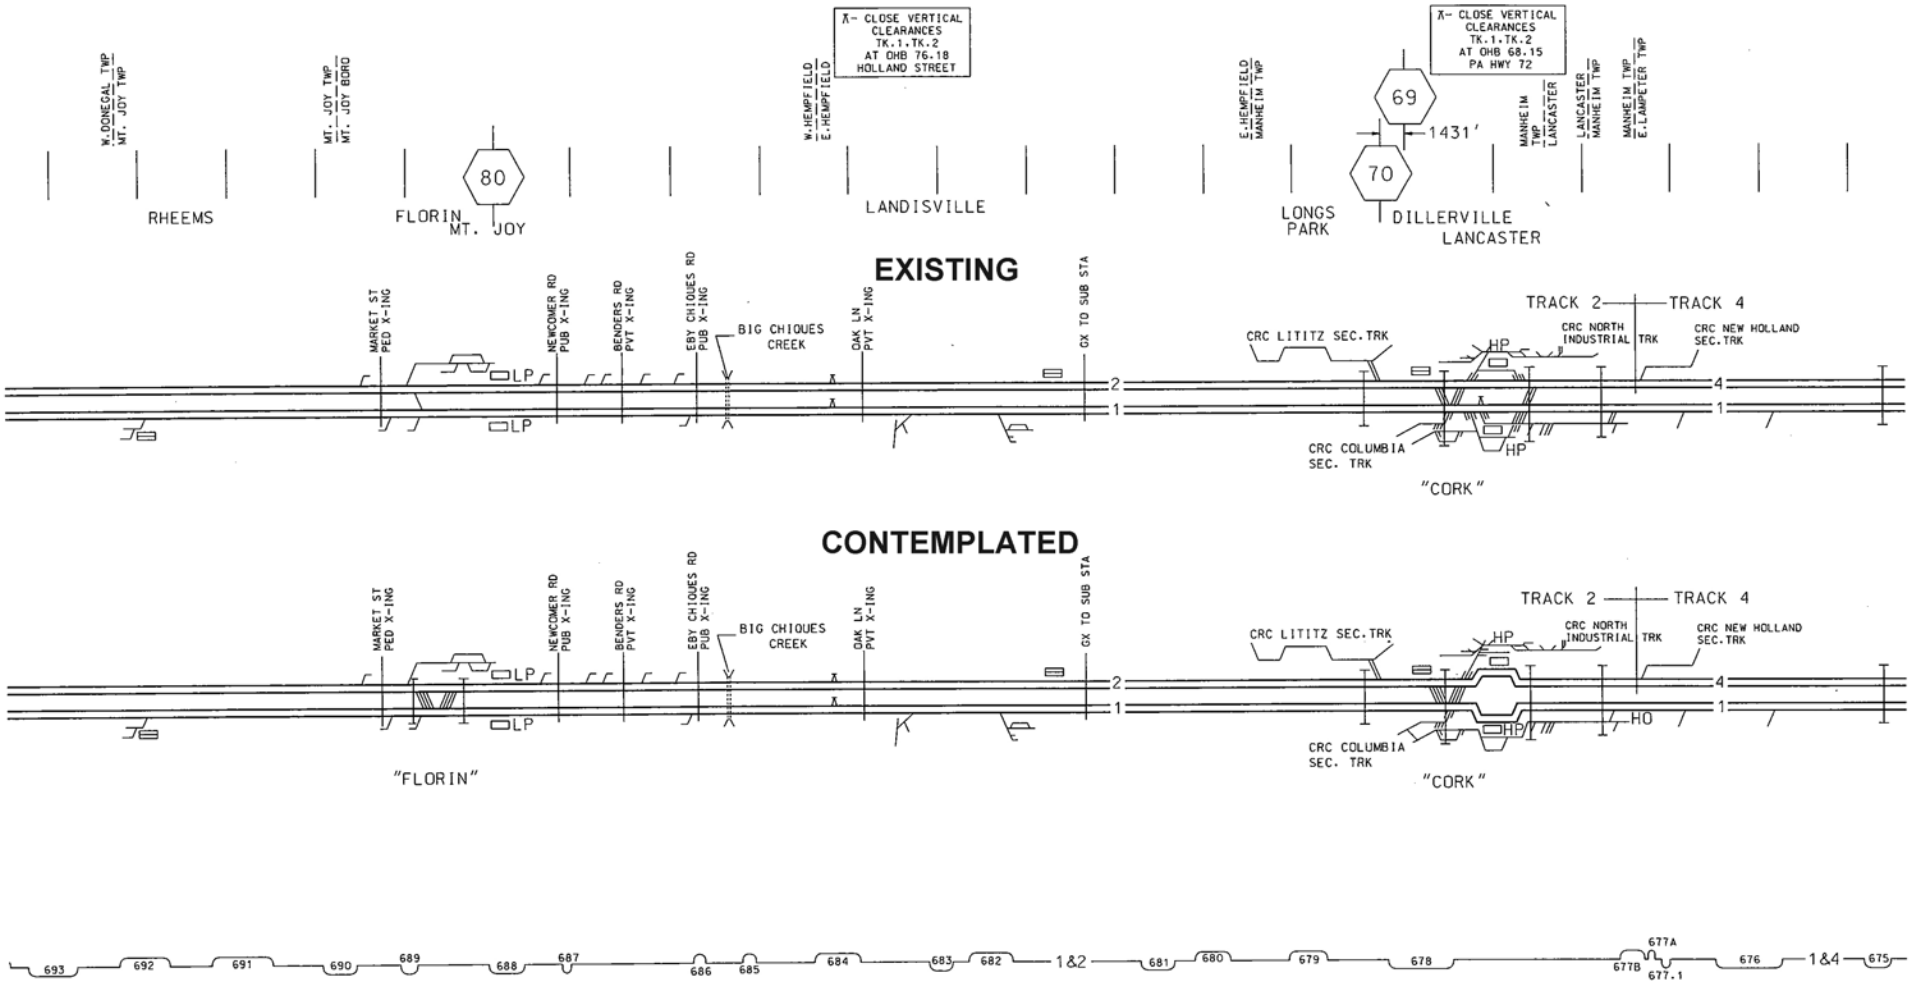
X- CLOSE VERTICAL CLEARANCES TK.1.TK.2 AT OHB 76.18 HOLLAND STREET
X- CLOSE VERTICAL CLEARANCES TK.1.TK.2 AT OHB 68.15 PA HWY 72
W.DONEGAL TWP / MT. JOY TWP
MT. JOY TWP / MT. JOY BORO
W.HEMPFIELD / E.HEMPFIELD
E.HEMPFIELD / MANHEIM TWP
MANHEIM TWP / LANCASTER
LANCASTER / MANHEIM TWP
MANHEIM TWP / E.LAMPETER TWP
80
69
70
1431'
RHEEMS
FLORIN
MT. JOY
LANDISVILLE
LONGS PARK
DILLERVILLE
LANCASTER
EXISTING
MARKET ST PED X-ING
NEWCOMER RD PUB X-ING
BENDERS RD PVT X-ING
EBY CHIQUES RD PUB X-ING
BIG CHIQUES CREEK
OAK LN PVT X-ING
GX TO SUB STA
LP
TRACK 2
TRACK 4
CRC LITITZ SEC.TRK
CRC NORTH INDUSTRIAL TRK
CRC NEW HOLLAND SEC.TRK
HP
CRC COLUMBIA SEC. TRK
"CORK"
CONTEMPLATED
HO
"FLORIN"
693
692
691
690
689
688
687
686
685
684
683
682
1&2
681
680
679
678
677A
677B
677.1
676
1&4
675

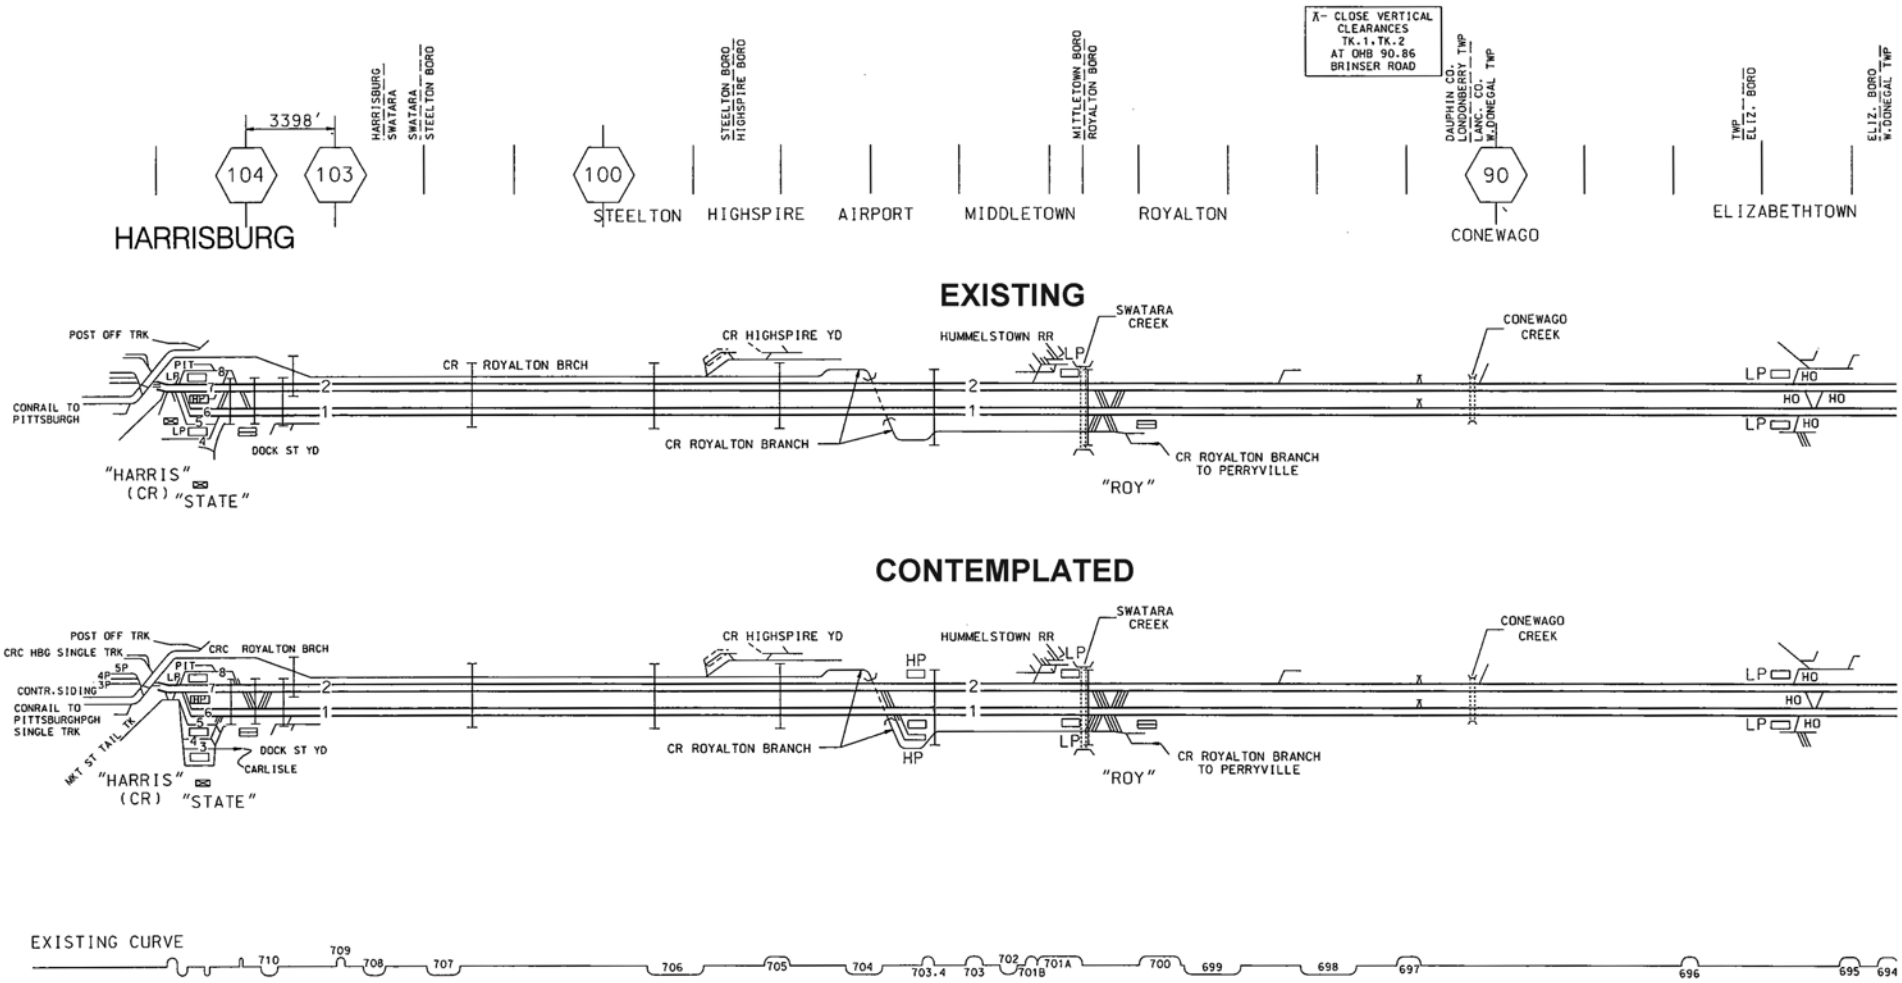
X- CLOSE VERTICAL CLEARANCES TK.1.TK.2 AT OHB 90.86 BRINSER ROAD
3398'
104
103
100
90
HARRISBURG
STEELTON
HIGHSPIRE
AIRPORT
MIDDLETOWN
ROYALTON
CONEWAGO
ELIZABETHTOWN
HARRISBURG SWATARA
SWATARA STEELTON BORO
STEELTON BORO HIGHSPIRE BORO
MITTLETOWN BORO ROYALTON BORO
DAUPHIN CO. LONDONBERRY TWP
LANC. CO. W.DONEGAL TWP
TWP ELIZ. BORO
ELIZ. BORO W.DONEGAL TWP
EXISTING
POST OFF TRK
CONRAIL TO PITTSBURGH
"HARRIS" (CR) "STATE"
DOCK ST YD
CR ROYALTON BRCH
CR HIGHSPIRE YD
CR ROYALTON BRANCH
HUMMELSTOWN RR
SWATARA CREEK
CR ROYALTON BRANCH TO PERRYVILLE
"ROY"
CONEWAGO CREEK
CONTEMPLATED
CRC HBG SINGLE TRK
CRC ROYALTON BRCH
CONTR.SIDING
CONRAIL TO PITTSBURGHPGH SINGLE TRK
MKT ST TAIL TK
CARLISLE
HP
EXISTING CURVE
710
709
708
707
706
705
704
703.4
703
702
701B
701A
700
699
698
697
696
695
694